

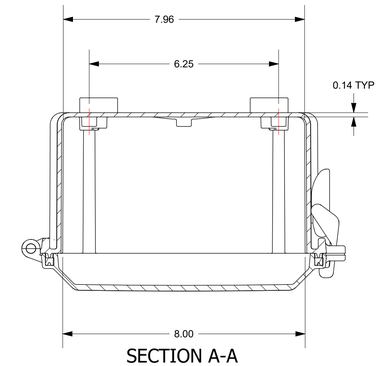



SECTION A-A

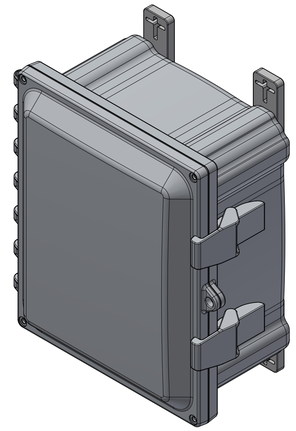


FOR REFERENCE ONLY


MOUNTING FEET SHOWN AS INSTALLED

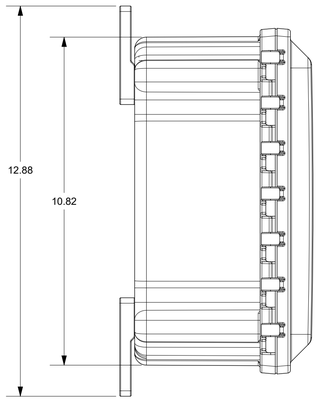


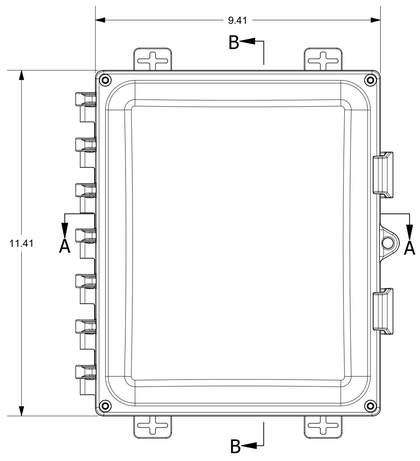


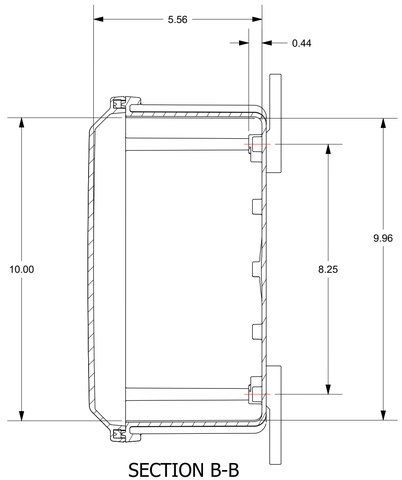

SECTION B-B

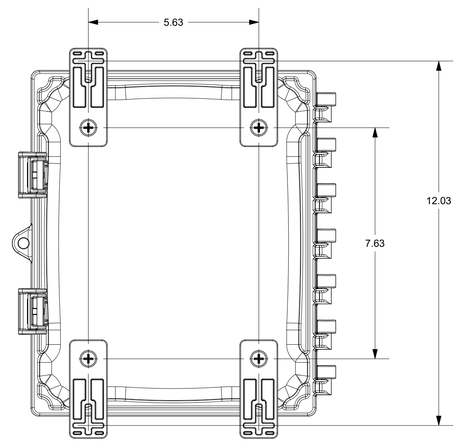

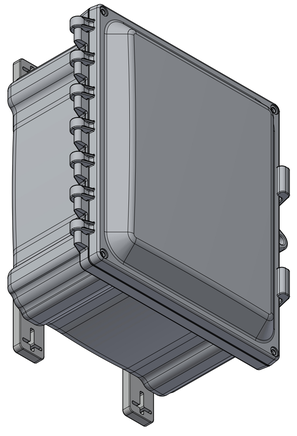

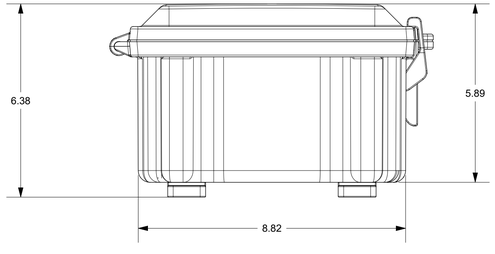

THE INFORMATION CONTAINED IN THIS DRAWING IS THE SOLE PROPERTY OF ROBROY INDUSTRIES. ANY REPRODUCTION IN PART OR WHOLE WITHOUT THE WRITTEN PERMISSION OF ROBROY INDUSTRIES IS PROHIBITED. ALL RIGHTS RESERVED UNDER THE COPYRIGHT LAWS. COPYRIGHT © 2025 ROBROY INDUSTRIES. ROBROY INDUSTRIES VALUES AND PROTECTS ITS INTELLECTUAL PROPERTY. FOR MORE INFORMATION VISIT www.robroy.com/patents

SPECIAL REQUIREMENTS

NEMA 250 TYPE:	IEC 60529:	STANDARD P/N:
1, 3, 3R, 4, 4X, 6P, 12	IP66, IP68	AH1084
COLOR: GRAY POLYCARBONATE	COLOR STANDARD: PANTONE 7541 C	CUSTOMER DWG:

MATERIAL:

ALL DIMENSIONS ARE IN **INCHES** UNLESS OTHERWISE SPECIFIED

TOLERANCES UNLESS SPECIFIED: .XX ± 0.03, .XXX ± 0.010

REVISION HISTORY


REV	DESCRIPTION	DATE	ENG
-	-	-	-


STAHLIN — A ROBROY ENCLOSURES™ BRAND


Robroy Enclosures
500 Maple Street
Belding, Michigan 48809
Phone: 616-794-0700
Fax: 616-749-3378

DRAWN BY	DATE	CUSTOMER	DRAWING
JWH	7/31/25		AH1084

SCALE	DESCRIPTION	PART NUMBER
DO NOT SCALE	STANDARD ENCLOSURE	AH1084

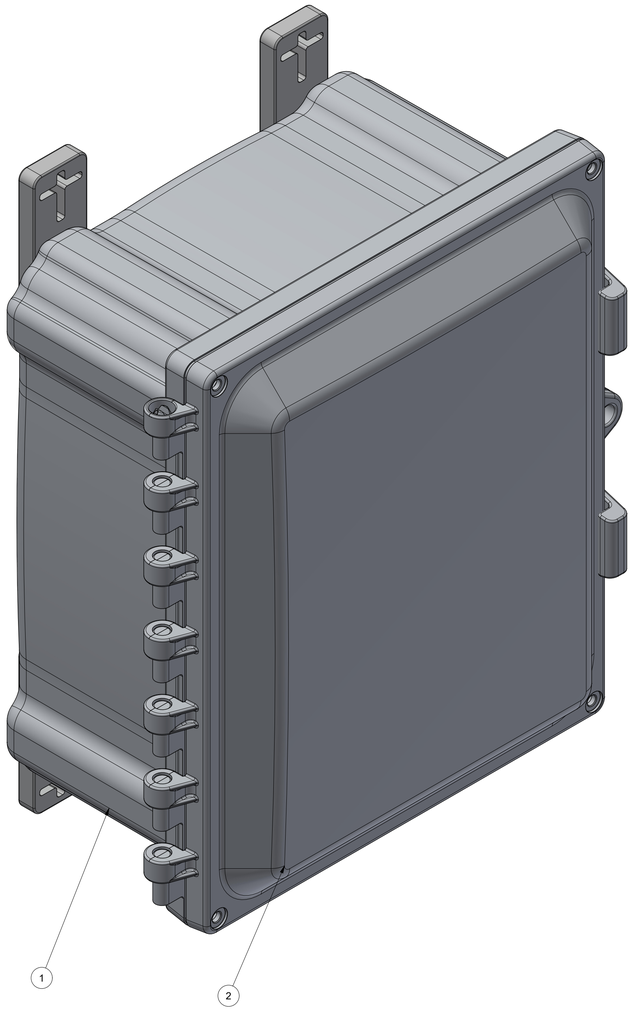

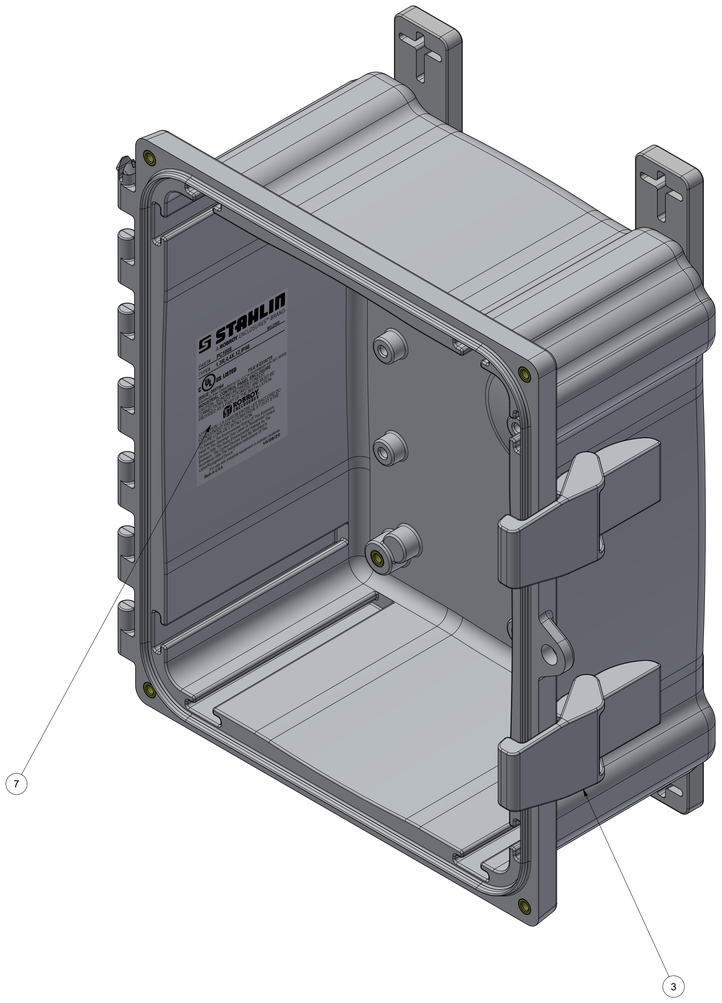

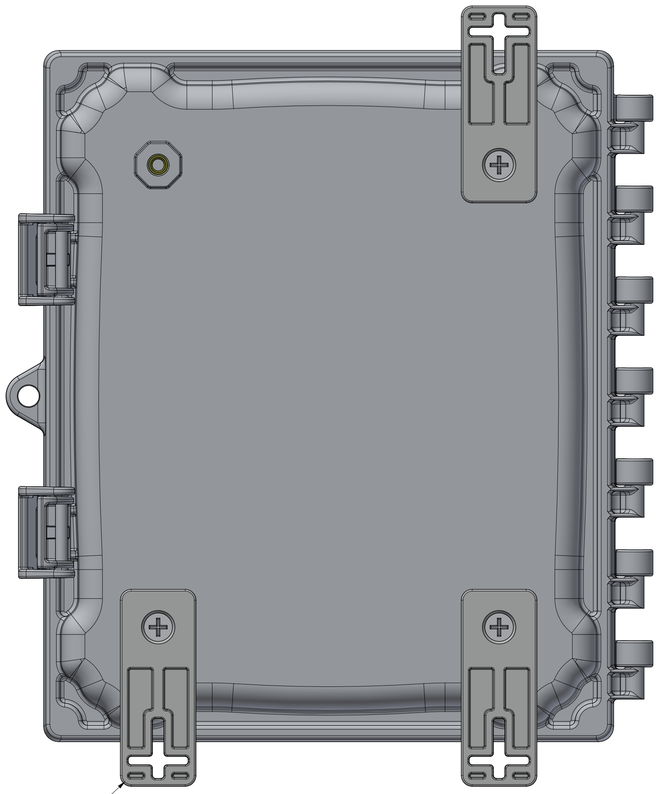

BACK SIDE

(1) MOUNTING FOOT REMOVED FOR CLARITY
TORQUE SCREWS TO 10-14 IN.-LBS

PARTS LIST			
ITEM	QTY	PART NUMBER	DESCRIPTION
1	1	WPPC1008BOX	10X8X4 POLYCARBONATE ENCLOSURE
2	1	WPPC1084CVR	GASKETED COVER
3	2	RMAHLATCH-001	PC AH LATCH - GRAY
4	1	WPPCACCKIT	POLYCARBONATE ACCESSORY KIT
5	1	RMINSTGBL	GROUNDING INSTRUCTION SHEET
6	1	RMLABBLANK4X3	100005 BLANK LABEL
7	1	RMLABBLANK3X2	100020 BLANK LABEL
8	1	RMCTN21025	CARDBOARD BOX FOR AH1084

THE INFORMATION CONTAINED IN THIS DRAWING IS THE SOLE PROPERTY OF ROBROY INDUSTRIES. ANY REPRODUCTION IN PART OR WHOLE WITHOUT THE WRITTEN PERMISSION OF ROBROY INDUSTRIES IS PROHIBITED. ALL RIGHTS RESERVED UNDER THE COPYRIGHT LAWS. COPYRIGHT © 2025 ROBROY INDUSTRIES. ROBROY INDUSTRIES VALUES AND PROTECTS ITS INTELLECTUAL PROPERTY. FOR MORE INFORMATION VISIT www.robroy.com/patents

SPECIAL REQUIREMENTS

NEMA 250 TYPE: 1, 3, 3R, 4, 4X, 6P, 12	IEC 60529: IP66, IP68	STANDARD P/N: AH1084	
COLOR: GRAY POLYCARBONATE	COLOR STANDARD: PANTONE 7541 C	CUSTOMER DWG:	
MATERIAL:			

ALL DIMENSIONS ARE IN **INCHES**
UNLESS OTHERWISE SPECIFIED

TOLERANCES
UNLESS SPECIFIED

.XX ± 0.03 .XXX ± 0.010

STAHLIN
A ROBROY ENCLOSURES™ BRAND

Robroy Enclosures
500 Maple Street
Belding, Michigan 48809
Phone: 616-794-0700
Fax: 616-749-3378

DRAWN BY	DATE	CUSTOMER	DRAWING
JWH	7/31/25		AH1084

SCALE	DESCRIPTION	PART NUMBER
DO NOT SCALE	STANDARD ENCLOSURE	AH1084