


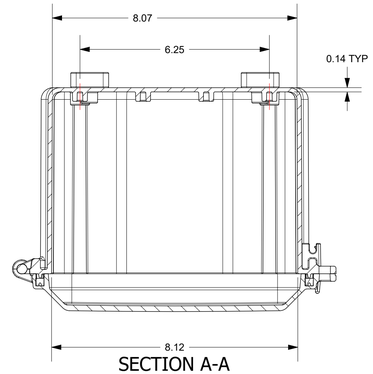



SECTION A-A

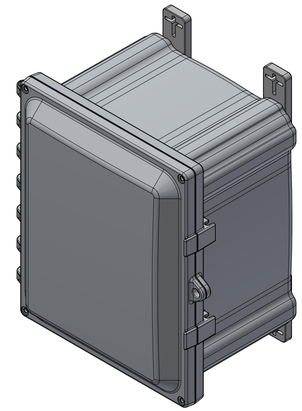


FOR REFERENCE ONLY
MOUNTING FEET SHOWN AS INSTALLED

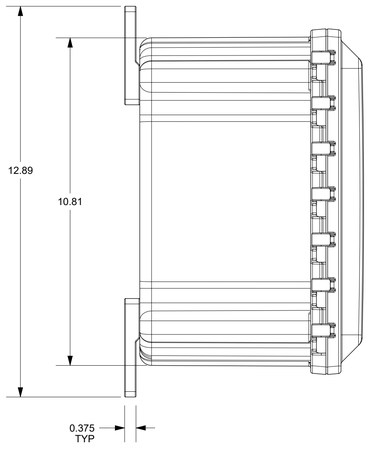


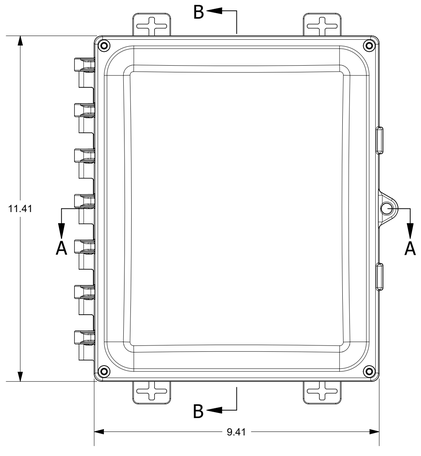


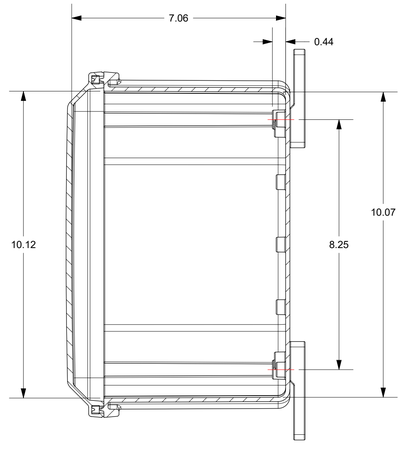

SECTION B-B

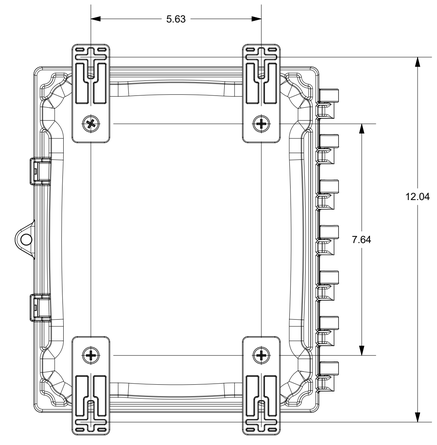

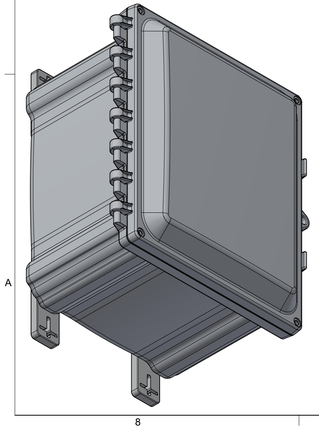

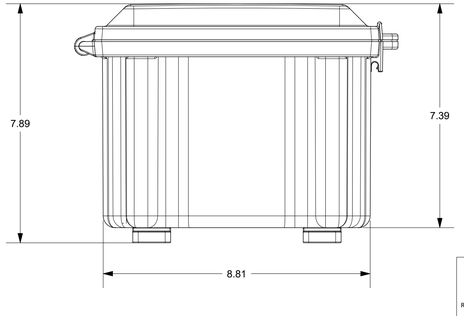

THE INFORMATION CONTAINED IN THIS DRAWING IS THE SOLE PROPERTY OF ROBROY INDUSTRIES. ANY REPRODUCTION IN PART OR WHOLE WITHOUT THE WRITTEN PERMISSION OF ROBROY INDUSTRIES IS PROHIBITED. ALL RIGHTS RESERVED UNDER THE COPYRIGHT LAWS. COPYRIGHT © 2024 ROBROY INDUSTRIES. ROBROY INDUSTRIES VALUES AND PROTECTS ITS INTELLECTUAL PROPERTY. FOR MORE INFORMATION VISIT www.robroy.com/patents

SPECIAL REQUIREMENTS

ASSEMBLY:
1. LATCHES NOT REQUIRED
2. (1) ACCESSORY KIT (WPPCACCKIT) SHALL BE PACKAGED LOOSELY INSIDE ENCLOSURE
3. (1) STYROFOAM SHEET SHALL BE PLACED OVER THE ENTIRE COVER (TOP FACE) INSIDE CARTON

NEMA 250: TYPE: 1, 3R, 4, 4X, 6P, 12	IEC 60529: IP66, IP68	STANDARD P/N: PC100806HW	
COLOR: GLACIER GRAY (WPRID5013)	COLOR STANDARD: PANTONE 428 C	CUSTOMER DWG:	
MATERIAL: POLYCARBONATE			

REVISION HISTORY

REV	DESCRIPTION	DATE	ENG
-	-	-	-


ALL DIMENSIONS ARE IN **INCHES** UNLESS OTHERWISE SPECIFIED


TOLERANCES UNLESS SPECIFIED: .XX ± 0.03, .XXX ± 0.010


STAHLIN — A ROBROY ENCLOSURES™ BRAND

Robroy Enclosures
500 Maple Street
Belding, Michigan 48809
Phone: 616-794-0700
Fax: 616-749-3378

DRAWN BY: AA	DATE: 8/13/24	CUSTOMER:	DRAWING: PC100806HW
SCALE: DO NOT SCALE	DESCRIPTION: STANDARD ENCLOSURE	PART NUMBER: PC100806HW	

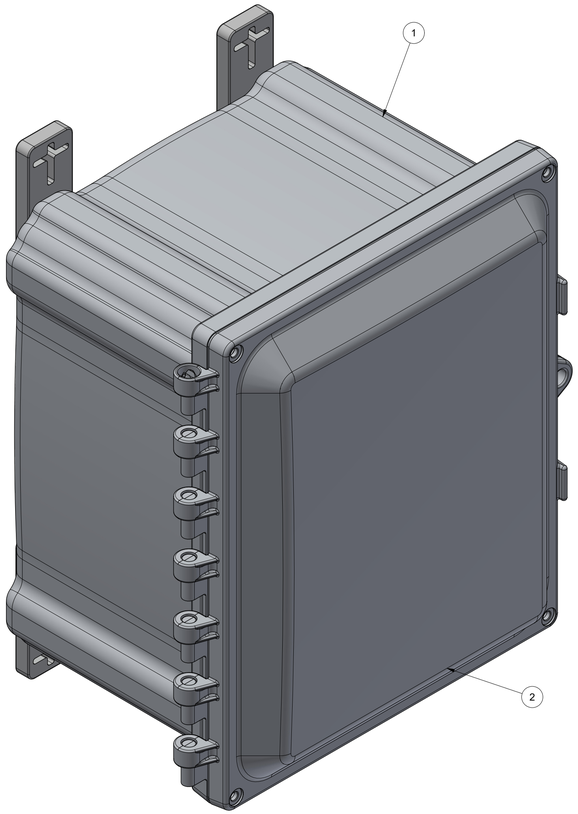

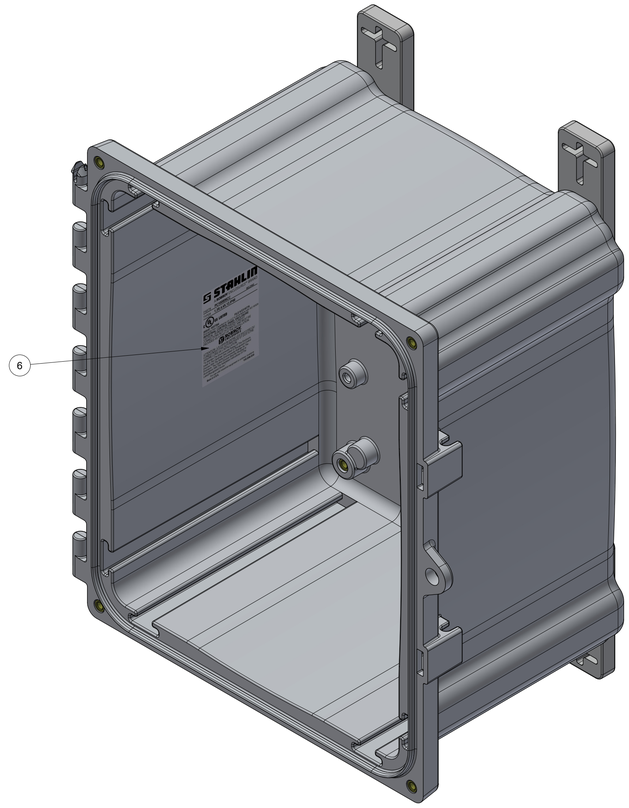

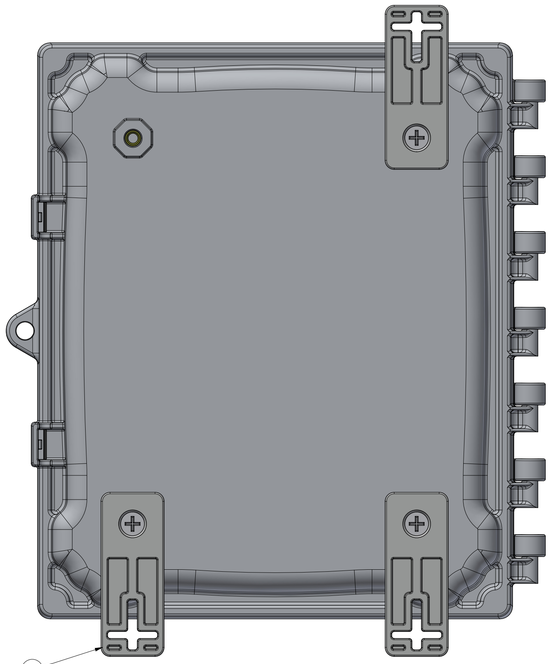

BACK SIDE

(1) MOUNTING FOOT REMOVED FOR CLARITY
TORQUE SCREWS TO 10-14 IN.-LBS.

PARTS LIST			
ITEM	QTY	PART NUMBER	DESCRIPTION
1	1	WPPC1086BOX	10X8X6 POLYCARBONATE BOX
2	1	WPPC1084U	GASKETED WPPC1084CVR
3	1	WPPCACCKIT	POLYCARBONATE ACCESSORY KIT
4	1	RMINSTGBL	GROUNDING INSTRUCTION SHEET
5	1	RMLABBLANK4X3	100005 BLANK LABEL
6	1	RMLABBLANK3X2	100020 BLANK LABEL
7	1	RMCTNPC1086	CARDBOARD BOX FOR AH1086HW

THE INFORMATION CONTAINED IN THIS DRAWING IS THE SOLE PROPERTY OF ROBROY INDUSTRIES. ANY REPRODUCTION IN PART OR WHOLE WITHOUT THE WRITTEN PERMISSION OF ROBROY INDUSTRIES IS PROHIBITED. ALL RIGHTS RESERVED UNDER THE COPYRIGHT LAWS.
COPYRIGHT © 2024 ROBROY INDUSTRIES. ROBROY INDUSTRIES VALUES AND PROTECTS ITS INTELLECTUAL PROPERTY. FOR MORE INFORMATION VISIT www.robroy.com/patents

SPECIAL REQUIREMENTS

NEMA 250 TYPE: 1, 3R, 4, 4X, 6P, 12	IEC 60529: IP66, IP68	STANDARD P/N: PC100806HW
COLOR: GLACIER GRAY (WPRID5013)	COLOR STANDARD: PANTONE 428 C	CUSTOMER DWG:
MATERIAL: POLYCARBONATE		

ALL DIMENSIONS ARE IN **INCHES** UNLESS OTHERWISE SPECIFIED

TOLERANCES UNLESS SPECIFIED	.XX ± 0.03	.XXX ± 0.010

STAHLIN
A ROBROY ENCLOSURES™ BRAND

Robroy Enclosures
500 Maple Street
Belding, Michigan 48809
Phone: 616-794-0700
Fax: 616-749-3378

DRAWN BY	DATE	CUSTOMER	DRAWING
AA	8/13/24		PC100806HW

SCALE	DESCRIPTION	PART NUMBER
DO NOT SCALE	STANDARD ENCLOSURE	PC100806HW