


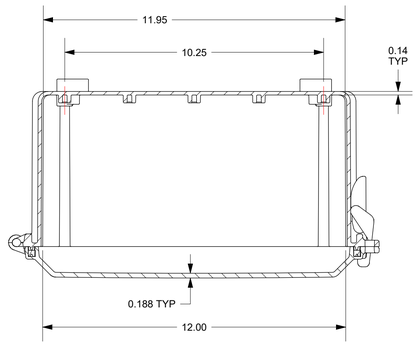




SECTION A-A

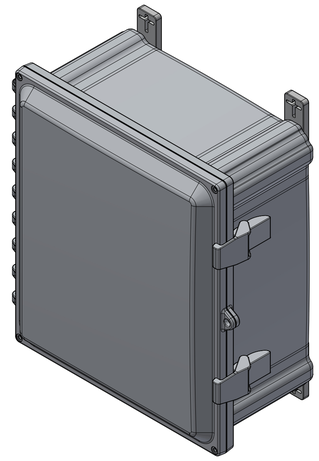


FOR REFERENCE ONLY
MOUNTING FEET SHOWN AS INSTALLED

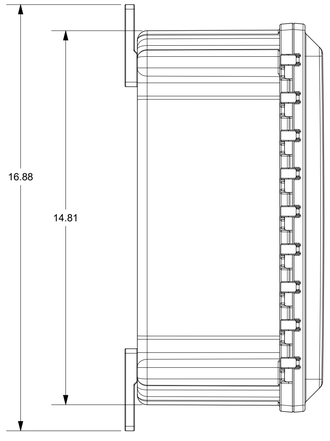


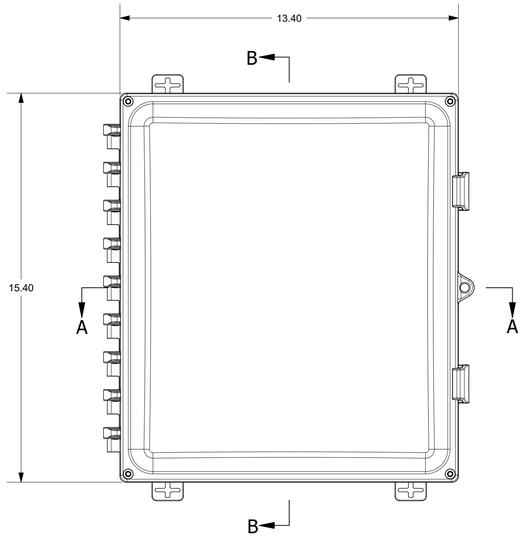


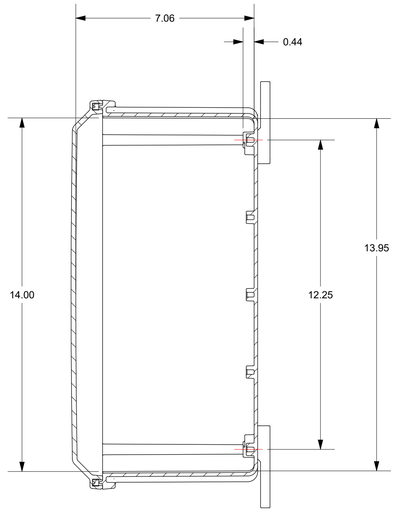

SECTION B-B

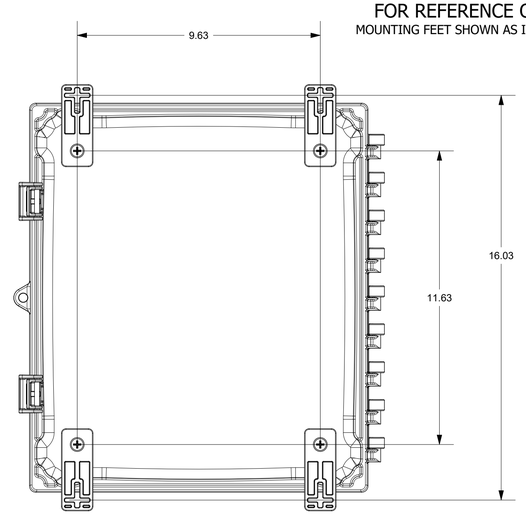

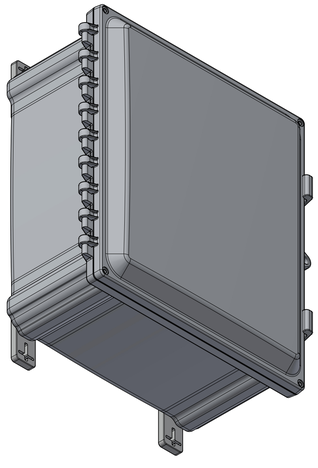

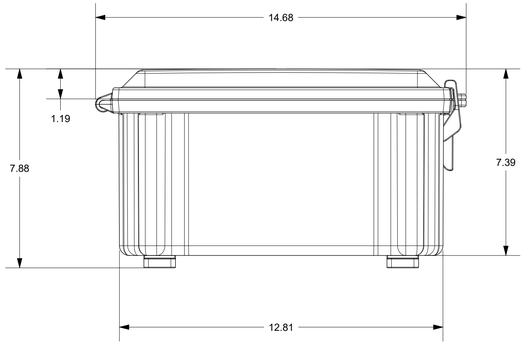
THE INFORMATION CONTAINED IN THIS DRAWING IS THE SOLE PROPERTY OF ROBROY INDUSTRIES, ANY REPRODUCTION IN PART OR WHOLE WITHOUT THE WRITTEN PERMISSION OF ROBROY INDUSTRIES IS PROHIBITED. ALL RIGHTS RESERVED UNDER THE COPYRIGHT LAWS. COPYRIGHT © 2025 ROBROY INDUSTRIES. ROBROY INDUSTRIES VALUES AND PROTECTS ITS INTELLECTUAL PROPERTY. FOR MORE INFORMATION VISIT www.robroy.com/patents

**SPECIAL REQUIREMENTS**

**ASSEMBLY:**
1. (1) POLYCARBONATE ACCESSORY KIT (WPPCACCKIT) SHALL BE PACKAGED LOOSELY INSIDE ENCLOSURE
   HARDWARE INCLUDED:
   -(4) 1/4-20 x 1/2 FLAT HEAD PHILLIPS MACHINE SCREW (RMSC1/4-20X.5FLPH)
   -(4) #10-32 x 5/8 PAN HEAD PHILLIPS MACHINE SCREW (RMSC10/32X5/8SS)
   -(4) #10-32 x 3/8 PAN HEAD SCREW (RMSC10/32X3/8ZN)
   -(4) #10 WASHER (RMWAS10ZN)
2. (1) STYROFOAM SHEET SHALL BE PLACED ON TOP OF COVER INSIDE CARTON

| | | | |
|---|---|---|---|
| NEMA 250 TYPE: 1, 3, 3R, 4, 4X, 6P, 12 | IEC 60529: IP66, IP68 | STANDARD P/N: AH14126 | |
| COLOR: GRAY POLYCARBONATE | COLOR STANDARD: PANTONE 7541 C | CUSTOMER DWG: | |
| MATERIAL: POLYCARBONATE | | | |

ALL DIMENSIONS ARE IN **INCHES** UNLESS OTHERWISE SPECIFIED

TOLERANCES UNLESS SPECIFIED: .XX ± 0.03, .XXX ± 0.010


REVISION HISTORY


| REV | DESCRIPTION | DATE | ENG |
|---|---|---|---|
| 1 | - | - | - |


STAHLIN — A ROBROY ENCLOSURES™ BRAND

*Robroy Enclosures*
*500 Maple Street*
*Belding, Michigan 48809*
*Phone: 616-794-0700*
*Fax: 616-749-3378*

| | | | |
|---|---|---|---|
| DRAWN BY: JWH | DATE: 12/15/25 | CUSTOMER | DRAWING: AH14126 |
| SCALE: DO NOT SCALE | DESCRIPTION: STANDARD ENCLOSURE | | PART NUMBER: AH14126 |

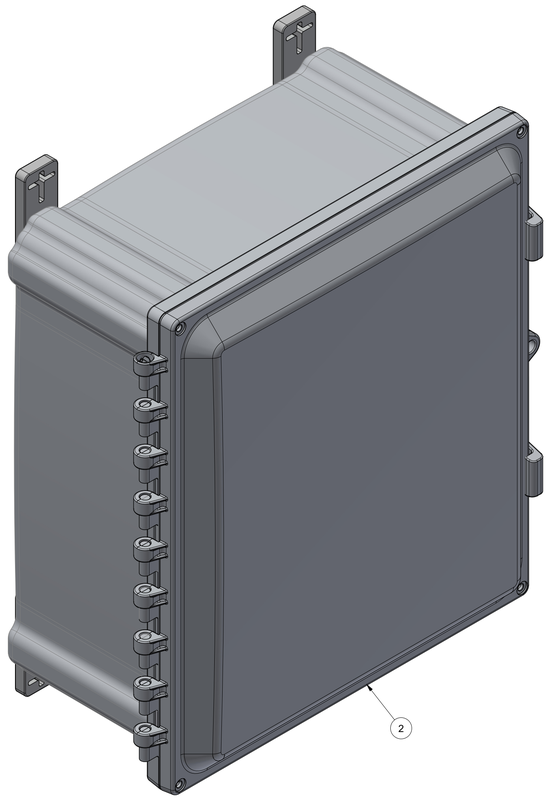

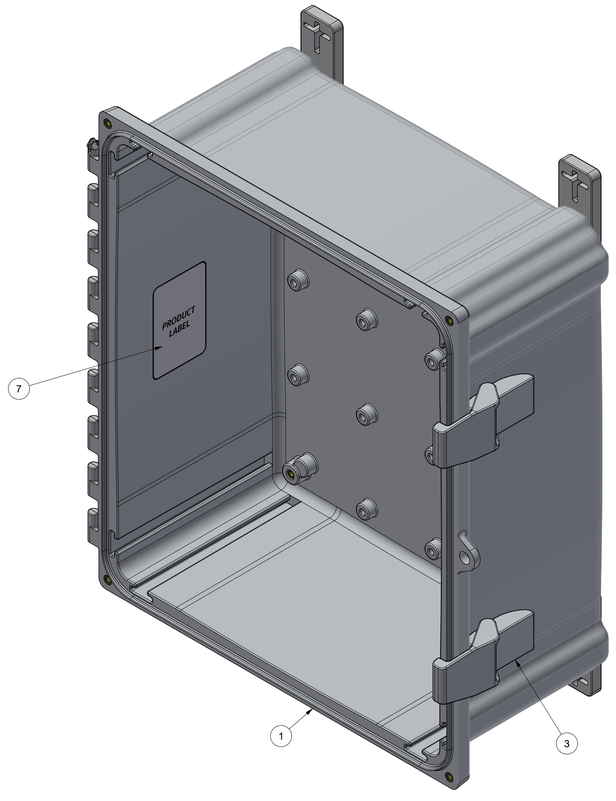
BACK SIDE
(1) MOUNTING FOOT REMOVED FOR CLARITY
TORQUE SCREWS TO 10-14 IN.-LBS.
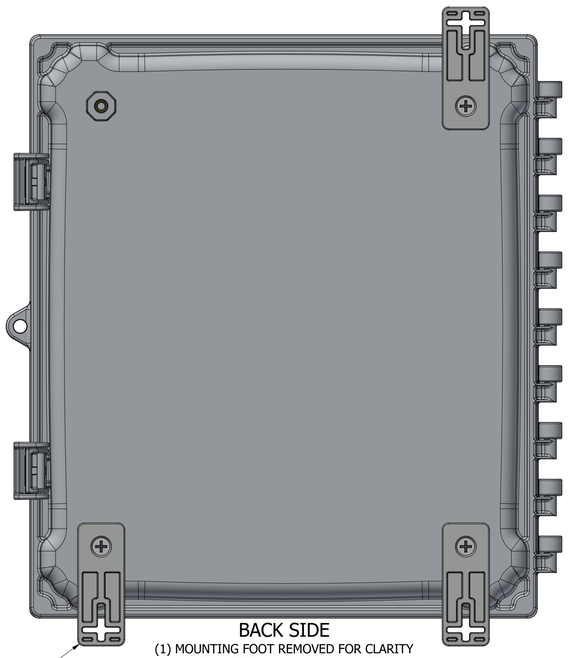
| PARTS LIST | | | |
|---|---|---|---|
| ITEM | QTY | PART NUMBER | DESCRIPTION |
| 1 | 1 | WPPC14126BOX | 14X12X6 POLYCARBONATE BOX |
| 2 | 1 | WPPC14126U | STANDARD COVER ASSEMBLY |
| 3 | 2 | RMAHLATCH-001 | PC AH LATCH - GRAY |
| 4 | 1 | WPPCACCKIT | POLYCARBONATE ACCESSORY KIT |
| 5 | 1 | RMINSTGBL | GROUNDING INSTRUCTION SHEET |
| 6 | 1 | RMLABBLANK4X3 | 100005 BLANK LABEL |
| 7 | 1 | RMLABBLANK3x2 | 100020 BLANK LABEL |
| 8 | 1 | RMCTN21027 | CARDBOARD BOX FOR 14X12X6 POLYCARBONATE |

THE INFORMATION CONTAINED IN THIS DRAWING IS THE SOLE PROPERTY OF ROBROY INDUSTRIES. ANY REPRODUCTION IN PART OR WHOLE WITHOUT THE WRITTEN PERMISSION OF ROBROY INDUSTRIES IS PROHIBITED. ALL RIGHTS RESERVED UNDER THE COPYRIGHT LAWS. COPYRIGHT © 2025 ROBROY INDUSTRIES. ROBROY INDUSTRIES VALUES AND PROTECTS ITS INTELLECTUAL PROPERTY. FOR MORE INFORMATION VISIT www.robroy.com/patents

**SPECIAL REQUIREMENTS**

| | | | |
|---|---|---|---|
| NEMA 250: TYPE: 1, 3, 3R, 4, 4X, 6P, 12 | IEC 60529: IP66, IP68 | STANDARD P/N: AH14126 | ALL DIMENSIONS ARE IN **INCHES** UNLESS OTHERWISE SPECIFIED |
| COLOR: GRAY POLYCARBONATE | COLOR STANDARD: PANTONE 7541 C | CUSTOMER DWG: | TOLERANCES UNLESS SPECIFIED .XX ± 0.03 .XXX ± 0.010 |
| MATERIAL: POLYCARBONATE | | | |

STAHLIN
A ROBROY ENCLOSURES™ BRAND

*Robroy Enclosures*
*500 Maple Street*
*Belding, Michigan 48809*
*Phone: 616-794-0700*
*Fax: 616-749-3378*

| | | | |
|---|---|---|---|
| DRAWN BY: JWH | DATE: 12/15/25 | CUSTOMER: | DRAWING: AH14126 |
| SCALE: DO NOT SCALE | DESCRIPTION: STANDARD ENCLOSURE | | PART NUMBER: AH14126 |