


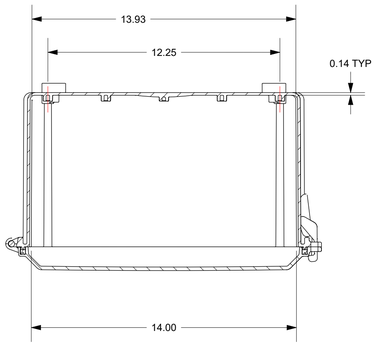



SECTION A-A

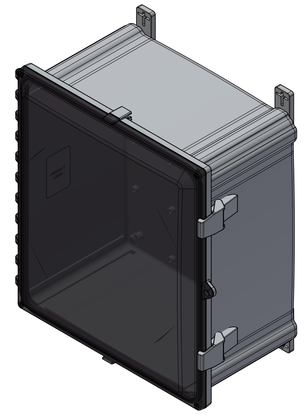


FOR REFERENCE ONLY
MOUNTING FEET SHOWN AS INSTALLED

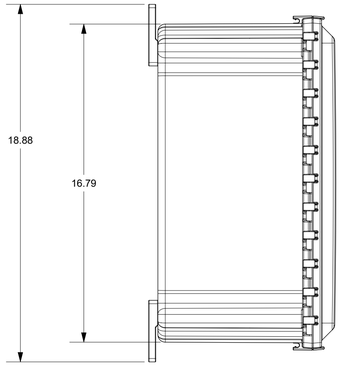


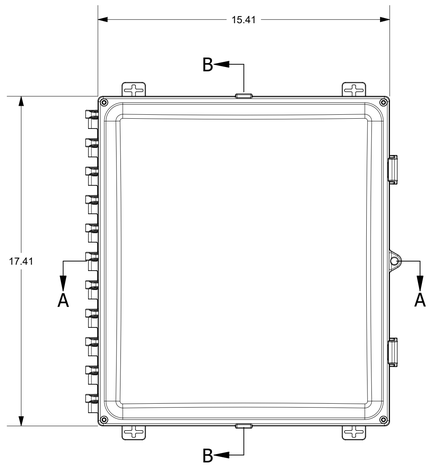


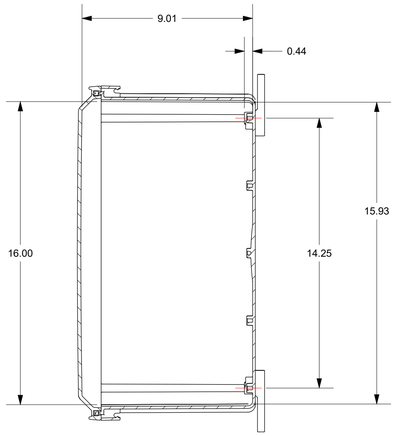

SECTION B-B

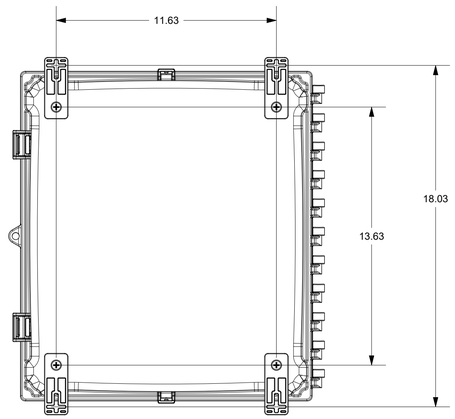

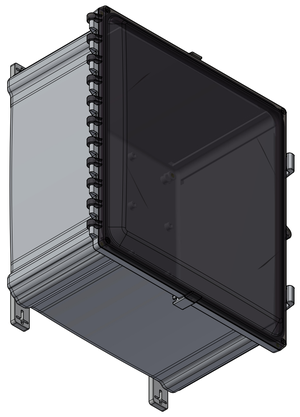

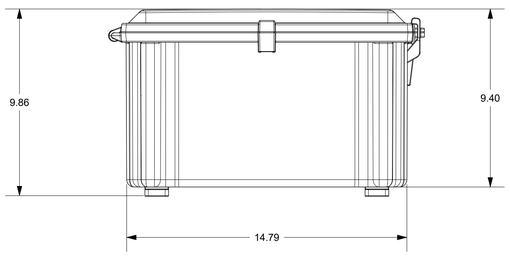

THE INFORMATION CONTAINED IN THIS DRAWING IS THE SOLE PROPERTY OF ROBROY INDUSTRIES. ANY REPRODUCTION IN PART OR WHOLE WITHOUT THE WRITTEN PERMISSION OF ROBROY INDUSTRIES IS PROHIBITED. ALL RIGHTS RESERVED UNDER THE COPYRIGHT LAWS. COPYRIGHT © 2016 ROBROY INDUSTRIES. ROBROY INDUSTRIES VALUES AND PROTECTS ITS INTELLECTUAL PROPERTY. FOR MORE INFORMATION VISIT www.robroy.com/patents

SPECIAL REQUIREMENTS

ASSEMBLY:

1. (1) ACCESSORY KIT (WPPCACCKIT) SHALL BE PACKAGED LOOSELY INSIDE ENCLOSURE
   HARDWARE INCLUDED:
   -(4) #1/4-20 x 1/2 FLAT HEAD PHILLIPS MACHINE SCREW (RMSC1/4-20X.5FLPH)
   -(4) #10-32 x 5/8 PAN HEAD PHILLIPS MACHINE SCREW (RMSC10/32X5/8SS)
   -(4) #10-32 x 3/8 PAN HEAD SCREW (RMSC10/32X3/8ZN)
   -(4) #10 WASHER (RMWAS10ZN)
2. (1) STYROFOAM SHEET SHALL BE PLACED ON TOP OF COVER INSIDE CARTON

NEMA 250 TYPE: 1, 3R, 4, 4X, 12	IEC 60529: IP66	STANDARD P/N: PC1614CC	
COLOR: GLACIER GRAY (WPRID5013)	COLOR STANDARD: PANTONE 428 C	CUSTOMER DWG:	
MATERIAL: POLYCARBONATE			

ALL DIMENSIONS ARE IN **INCHES** UNLESS OTHERWISE SPECIFIED

TOLERANCES UNLESS SPECIFIED: .XX ± 0.03, .XXX ± 0.010


REVISION HISTORY


REV	DESCRIPTION	DATE	ENG
-	-	-	-


STAHLIN — A ROBROY ENCLOSURES™ BRAND

Robroy Enclosures
500 Maple Street
Belding, Michigan 48809
Phone: 616-794-0700
Fax: 616-749-3378

DRAWN BY: AJC	DATE: 12/16/16	CUSTOMER:	DRAWING: PC1614CC
SCALE: DO NOT SCALE	DESCRIPTION: STANDARD ENCLOSURE		PART NUMBER: PC1614CC

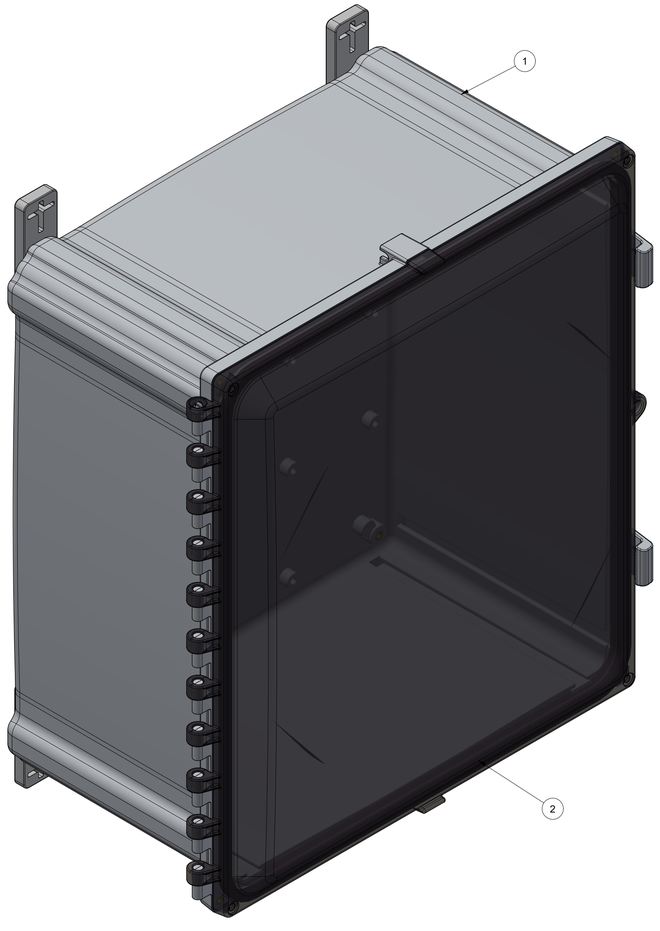

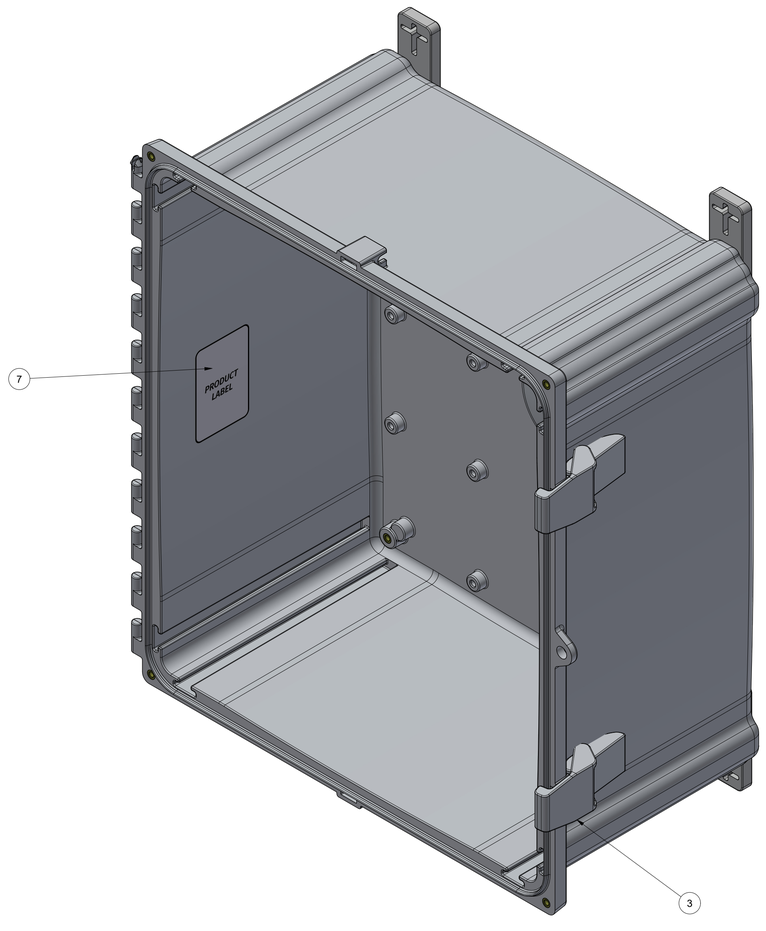

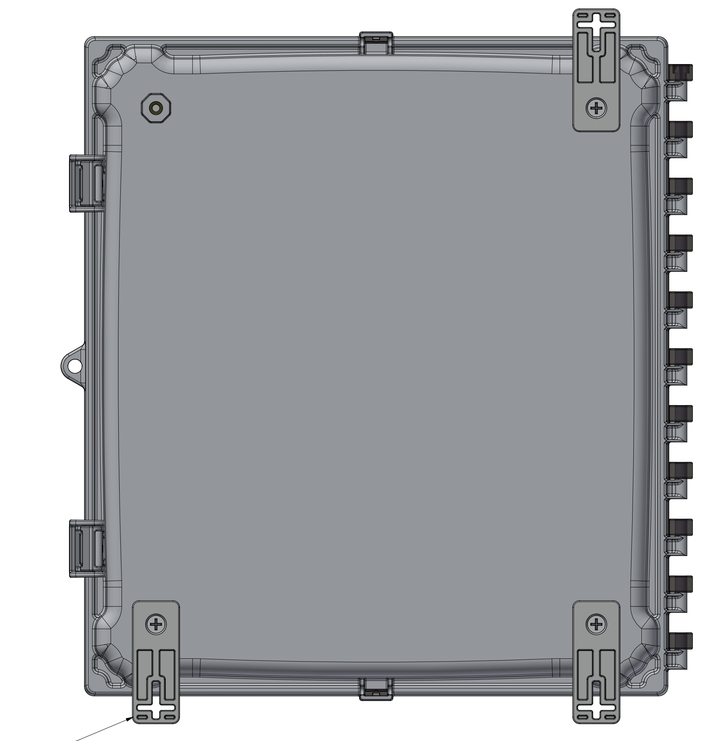

BACK SIDE
(1) MOUNTING FOOT REMOVED FOR CLARITY
TORQUE SCREWS TO 10-14 IN.-LBS.

PARTS LIST			
ITEM	QTY	PART NUMBER	DESCRIPTION
1	1	WPPC16148BOX	16X14X8 POLYCARBONATE BOX
2	1	WPPC16148U	16X14 GASKETED COVER
3	2	RMAHLATCH-001	PC AH LATCH - GRAY
4	1	WPPCACCKIT	POLYCARBONATE ACCESSORY KIT
5	1	RMINSTGBL	GROUNDING INSTRUCTION SHEET
6	1	RMLABBLANK4X3	100005 BLANK LABEL
7	1	RMLABBLANK3X2	100020 BLANK LABEL
8	1	RMCTN21028	CARDBOARD BOX FOR AH16148C

THE INFORMATION CONTAINED IN THIS DRAWING IS THE SOLE PROPERTY OF ROBROY INDUSTRIES. ANY REPRODUCTION IN PART OR WHOLE WITHOUT THE WRITTEN PERMISSION OF ROBROY INDUSTRIES IS PROHIBITED. ALL RIGHTS RESERVED UNDER THE COPYRIGHT LAWS. COPYRIGHT © 2016 ROBROY INDUSTRIES. ROBROY INDUSTRIES VALUES AND PROTECTS ITS INTELLECTUAL PROPERTY. FOR MORE INFORMATION VISIT www.robroy.com/patents

SPECIAL REQUIREMENTS

ASSEMBLY:
1. (1) ACCESSORY KIT (WPPCACCKIT) SHALL BE PACKAGED LOOSELY INSIDE ENCLOSURE
   HARDWARE INCLUDED:
   -(4) #1/4-20 x 1/2 FLAT HEAD PHILLIPS MACHINE SCREW (RMSC1/4-20X.5FLPH)
   -(4) #10-32 x 5/8 PAN HEAD PHILLIPS MACHINE SCREW (RMSC10/32X5/8SS)
   -(4) #10-32 x 3/8 PAN HEAD SCREW (RMSC10/32X3/8ZN)
   -(4) #10 WASHER (RMWAS10ZN)
2. (1) STYROFOAM SHEET SHALL BE PLACED ON TOP OF COVER INSIDE CARTON (8)

NEMA 250: TYPE: 1, 3R, 4, 4X, 12	IEC 60529: IP66	STANDARD P/N: PC1614CC	
COLOR: GLACIER GRAY (WPRID5013)	COLOR STANDARD: PANTONE 428 C	CUSTOMER DWG:	
MATERIAL: POLYCARBONATE			

ALL DIMENSIONS ARE IN **INCHES** UNLESS OTHERWISE SPECIFIED

TOLERANCES UNLESS SPECIFIED	.XX ± 0.03	.XXX ± 0.010

STAHLIN — A ROBROY ENCLOSURES™ BRAND

Robroy Enclosures
500 Maple Street
Belding, Michigan 48809
Phone: 616-794-0700
Fax: 616-749-3378

DRAWN BY	DATE	CUSTOMER	DRAWING
AJC	12/16/16		PC1614CC

SCALE	DESCRIPTION	PART NUMBER
DO NOT SCALE	STANDARD ENCLOSURE	PC1614CC