


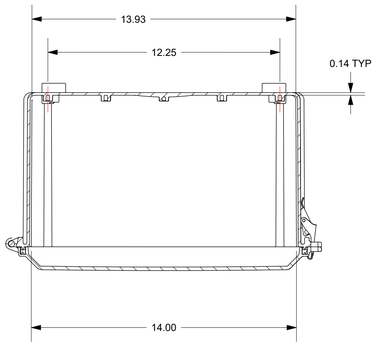



SECTION A-A

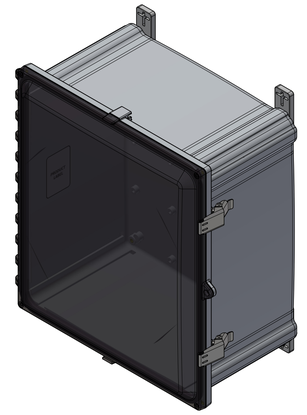


FOR REFERENCE ONLY
MOUNTING FEET SHOWN AS INSTALLED

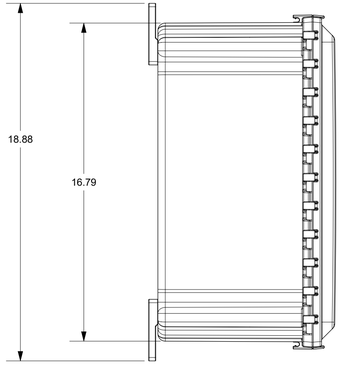


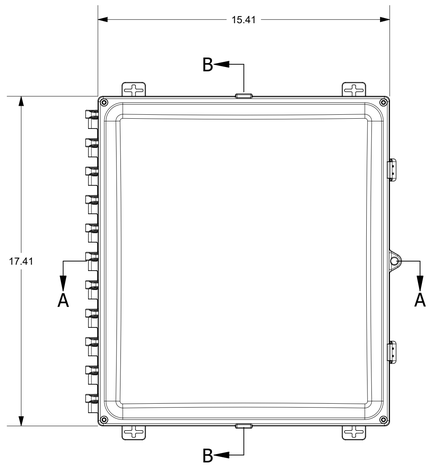


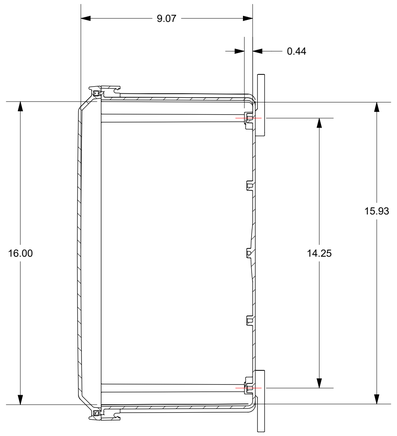

SECTION B-B

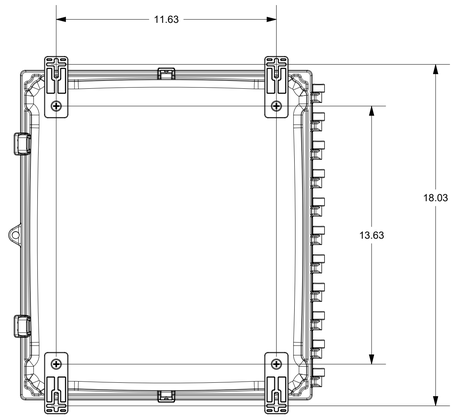

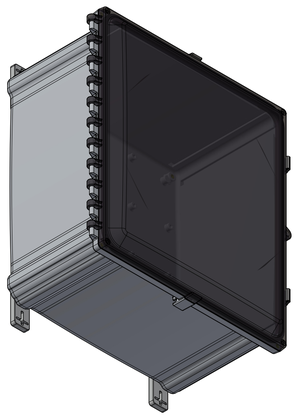

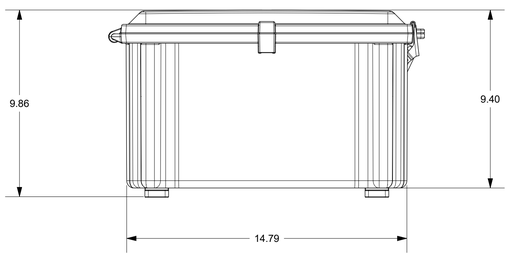

THE INFORMATION CONTAINED IN THIS DRAWING IS THE SOLE PROPERTY OF ROBROY INDUSTRIES. ANY REPRODUCTION IN PART OR WHOLE WITHOUT THE WRITTEN PERMISSION OF ROBROY INDUSTRIES IS PROHIBITED. ALL RIGHTS RESERVED UNDER THE COPYRIGHT LAWS. COPYRIGHT © 2020 ROBROY INDUSTRIES. ROBROY INDUSTRIES VALUES AND PROTECTS ITS INTELLECTUAL PROPERTY. FOR MORE INFORMATION VISIT www.robroy.com/patents

SPECIAL REQUIREMENTS

ASSEMBLY:

1. (1) ACCESSORY KIT (WPPCACCKIT) SHALL BE PACKAGED LOOSELY INSIDE ENCLOSURE
   HARDWARE INCLUDED:
   -(4) #1/4-20 x 1/2 FLAT HEAD PHILLIPS MACHINE SCREW (RMSC1/4-20X.5FLPH)
   -(4) #10-32 x 5/8 PAN HEAD PHILLIPS MACHINE SCREW (RMSC10/32X5/8SS)
   -(4) #10-32 x 3/8 PAN HEAD SCREW (RMSC10/32X3/8ZN)
   -(4) #10 WASHER (RMWAS10ZNJ2.
   (1) STYROFOAM SHEET SHALL BE PLACED ON TOP OF COVER INSIDE CARTON

NEMA 250: TYPE: 1, 3R, 4, 4X, 12	IEC 60529: IP66	STANDARD P/N: AH16148CSS
COLOR: GLACIER GRAY (WPRID5013)	COLOR STANDARD: PANTONE 428 C	CUSTOMER DWG:
MATERIAL: POLYCARBONATE		

ALL DIMENSIONS ARE IN **INCHES** UNLESS OTHERWISE SPECIFIED

TOLERANCES UNLESS SPECIFIED: .XX ± 0.03, .XXX ± 0.010


REVISION HISTORY


REV	DESCRIPTION	DATE	ENG
1	-	-	-


STAHLIN — A ROBROY ENCLOSURES™ BRAND

Robroy Enclosures
500 Maple Street
Belding, Michigan 48809
Phone: 616-794-0700
Fax: 616-749-3378

DRAWN BY: BH	DATE: 9/21/2020	CUSTOMER:	DRAWING: AH16148CSS
SCALE: DO NOT SCALE	DESCRIPTION: STANDARD ENCLOSURE	PART NUMBER: AH16148CSS	

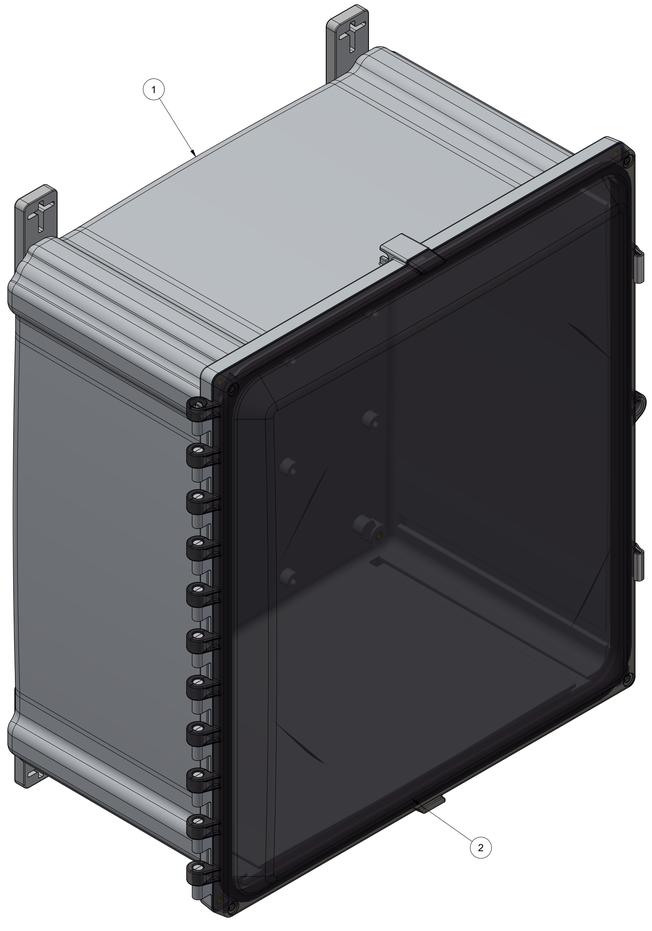

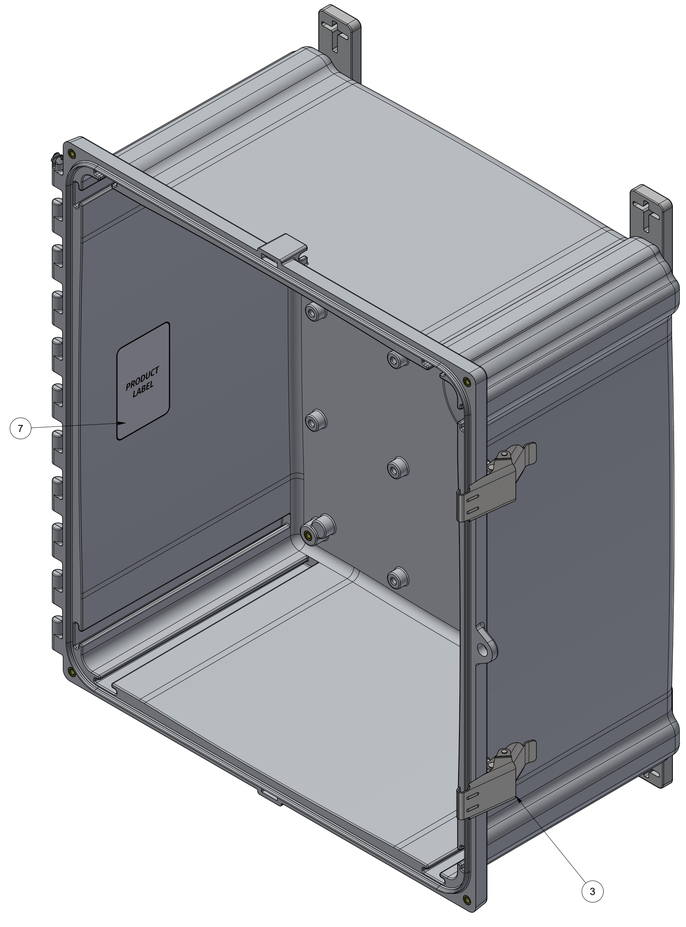

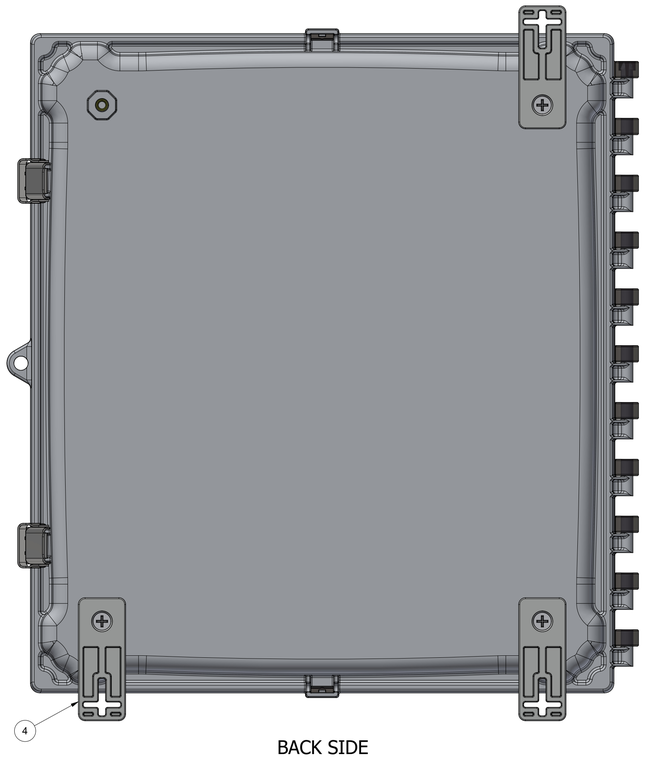

BACK SIDE
(1) MOUNTING FOOT REMOVED FOR CLARITY
TORQUE SCREWS TO 10-14 IN.-LBS.

PARTS LIST

ITEM	QTY	PART NUMBER	DESCRIPTION
1	1	WPPC16148BOX	PC1614 MOLDED BOX
2	1	WPPCC16148U	PC1614CC GASKETED COVER
3	2	RMLATPCMETAL	316 SS PC LATCH
4	1	WPPCACCKIT	POLYCARBONATE ACCESSORY KIT
5	1	RMINSTGBL	GROUNDING INSTRUCTION SHEET
6	1	RMLABBLANK4X3	100005 BLANK LABEL
7	1	RMLABBLANK3X2	100020 BLANK LABEL
8	1	RMCTN21028	CARDBOARD BOX FOR AH16148CSS

THE INFORMATION CONTAINED IN THIS DRAWING IS THE SOLE PROPERTY OF ROBROY INDUSTRIES. ANY REPRODUCTION IN PART OR WHOLE WITHOUT THE WRITTEN PERMISSION OF ROBROY INDUSTRIES IS PROHIBITED. ALL RIGHTS RESERVED UNDER THE COPYRIGHT LAWS. COPYRIGHT © 2020 ROBROY INDUSTRIES. ROBROY INDUSTRIES VALUES AND PROTECTS ITS INTELLECTUAL PROPERTY. FOR MORE INFORMATION VISIT www.robroy.com/patents

SPECIAL REQUIREMENTS

NEMA 250: TYPE: 1, 3R, 4, 4X, 12	IEC 60529: IP66	STANDARD P/N: AH16148CSS	ALL DIMENSIONS ARE IN **INCHES** UNLESS OTHERWISE SPECIFIED
COLOR: GLACIER GRAY (WPRID5013)	COLOR STANDARD: PANTONE 428 C	CUSTOMER DWG:	TOLERANCES UNLESS SPECIFIED .XX ± 0.03 .XXX ± 0.010
MATERIAL: POLYCARBONATE			

STAHLIN
A ROBROY ENCLOSURES™ BRAND

Robroy Enclosures
500 Maple Street
Belding, Michigan 48809
Phone: 616-794-0700
Fax: 616-749-3378

DRAWN BY	DATE	CUSTOMER	DRAWING
BH	9/21/2020		AH16148CSS
SCALE	DESCRIPTION		PART NUMBER
DO NOT SCALE	STANDARD ENCLOSURE		AH16148CSS