


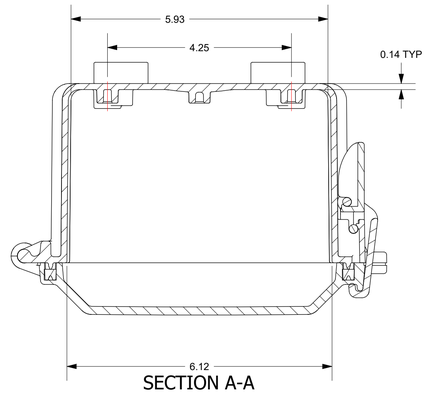



SECTION A-A

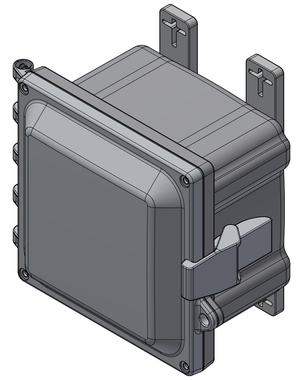


FOR REFERENCE ONLY
MOUNTING FEET SHOWN AS INSTALLED

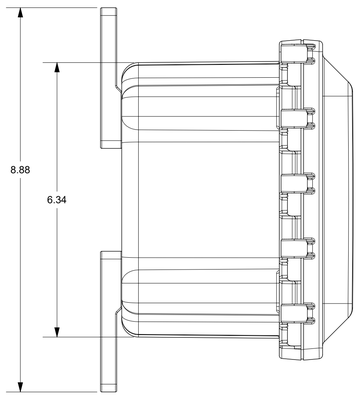


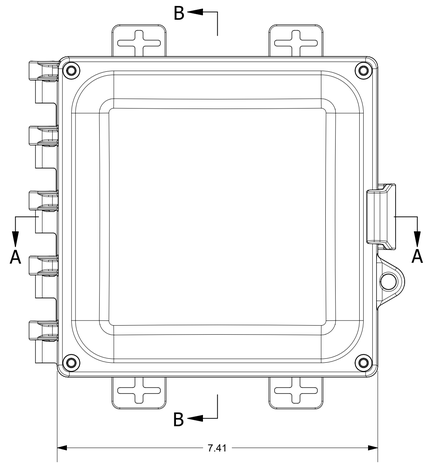


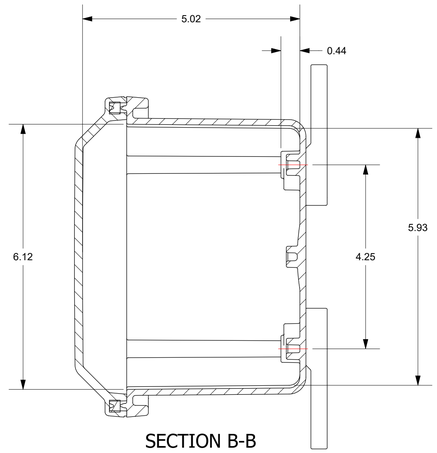

SECTION B-B

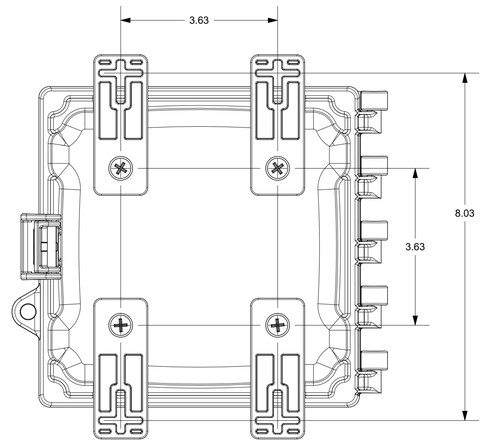

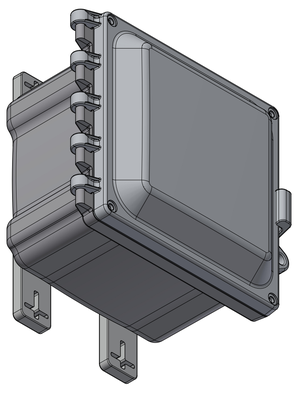

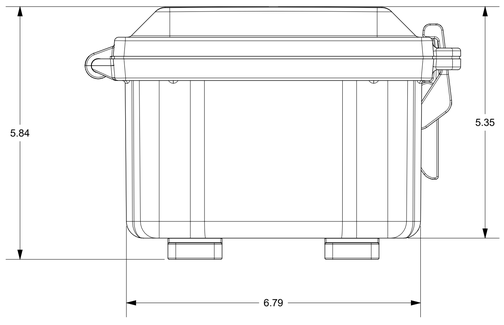

THE INFORMATION CONTAINED IN THIS DRAWING IS THE SOLE PROPERTY OF ROBROY INDUSTRIES. ANY REPRODUCTION IN PART OR WHOLE WITHOUT THE WRITTEN PERMISSION OF ROBROY INDUSTRIES IS PROHIBITED. ALL RIGHTS RESERVED UNDER THE COPYRIGHT LAWS. COPYRIGHT © ROBROY INDUSTRIES. ROBROY INDUSTRIES VALUES AND PROTECTS ITS INTELLECTUAL PROPERTY. FOR MORE INFORMATION VISIT www.robroy.com/patents

SPECIAL REQUIREMENTS

ASSEMBLY:
1. (1) **WPPCACCKIT** PACKAGED LOOSELY IN ENCLOSURE
2. PLACE SHEET OF STYROFOAM OVER ENTIRE COVER IN CARTON.

NEMA 250 TYPE	IEC 60529	STANDARD P/N:
1, 3R, 4, 4X, 6P, 12	IP66, IP67, IP68	AH664
COLOR: GRAY POLYCARBONATE	COLOR STANDARD: PANTONE 7541 C	CUSTOMER DWG:

MATERIAL: POLYCARBONATE

ALL DIMENSIONS ARE IN **INCHES** UNLESS OTHERWISE SPECIFIED

TOLERANCES UNLESS SPECIFIED: .XX ± 0.03, .XXX ± 0.010

REVISION HISTORY


REV	DESCRIPTION	DATE	ENG
-	-	-	-


STAHLIN — A ROBROY ENCLOSURES™ BRAND


Robroy Enclosures
500 Maple Street
Belding, Michigan 48809
Phone: 616-794-0700
Fax: 616-749-3378

DRAWN BY	DATE	CUSTOMER	DRAWING
JWH	10/8/25		AH664

SCALE	DESCRIPTION	PART NUMBER
DO NOT SCALE	STANDARD ENCLOSURE	AH664

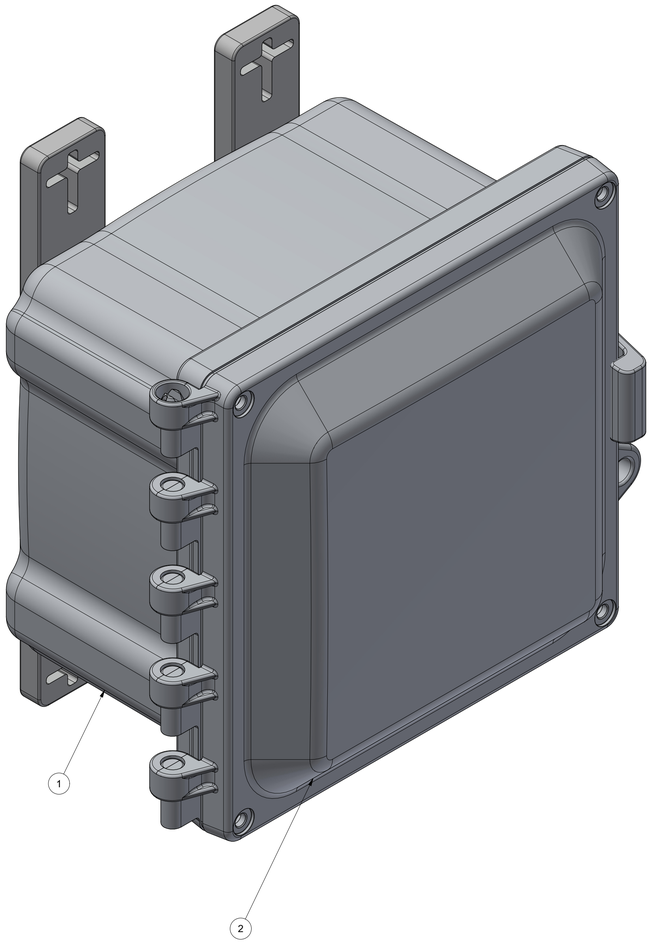

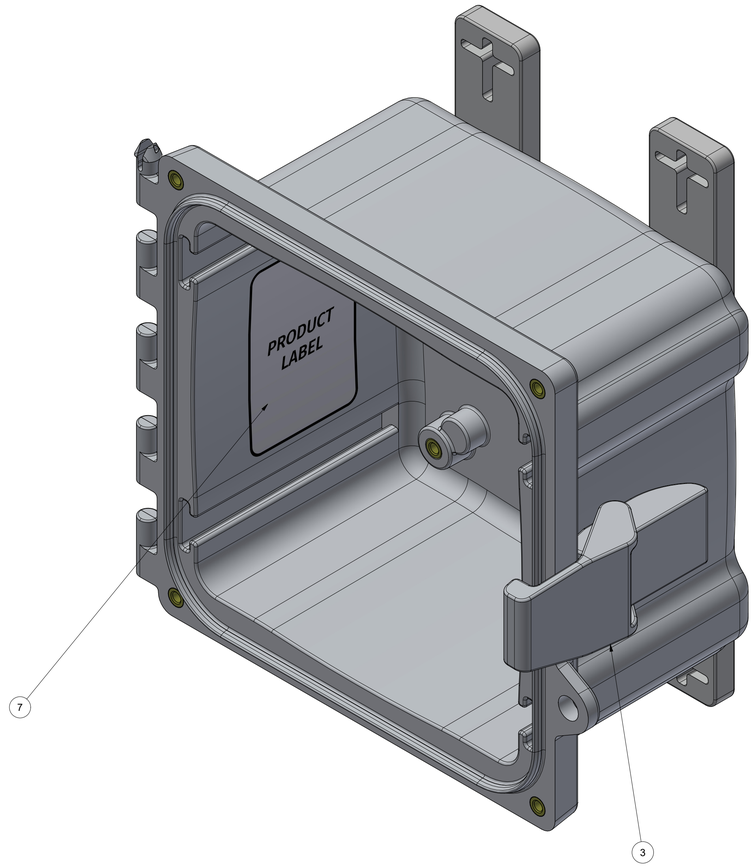

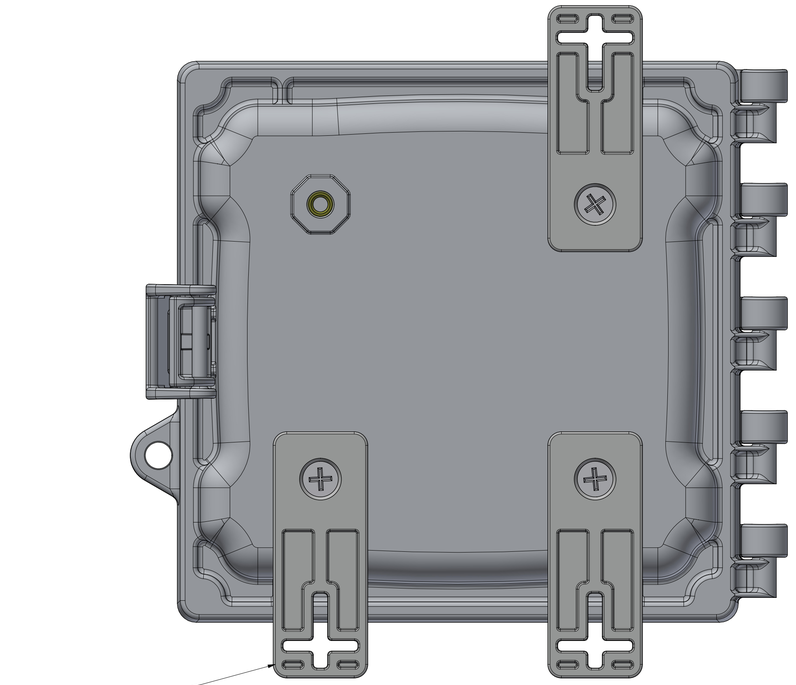

BACK SIDE

(1) MOUNTING FOOT REMOVED FOR CLARITY
TORQUE SCREWS TO 10-14 IN.-LBS.

PARTS LIST			
ITEM	QTY	PART NUMBER	DESCRIPTION
1	1	WPPC664BOX	6X6X4 POLYCARBONATE BOX
2	1	WPPC664U	GASKETED WPPC664CVR
3	1	RMAHLATCH-001	PC AH LATCH - GRAY
4	1	WPPCACCKIT	POLYCARBONATE ACCESSORY KIT
5	1	RMINSTGBL	GROUNDING INSTRUCTION SHEET
6	1	RMLABBLANK4X3	100005 BLANK LABEL
7	1	RMLABBLANK3X2	100020 BLANK LABEL
8	1	RMCTN22801	CARDBOARD BOX FOR AH664

THE INFORMATION CONTAINED IN THIS DRAWING IS THE SOLE PROPERTY OF ROBROY INDUSTRIES. ANY REPRODUCTION IN PART OR WHOLE WITHOUT THE WRITTEN PERMISSION OF ROBROY INDUSTRIES IS PROHIBITED. ALL RIGHTS RESERVED UNDER THE COPYRIGHT LAWS.
COPYRIGHT © ROBROY INDUSTRIES. ROBROY INDUSTRIES VALUES AND PROTECTS ITS INTELLECTUAL PROPERTY. FOR MORE INFORMATION VISIT www.robroy.com/patents

SPECIAL REQUIREMENTS

NEMA 250 TYPE: 1, 3R, 4, 4X, 6P, 12	IEC 60529: IP66, IP67, IP68	STANDARD P/N: AH664	
COLOR: GRAY POLYCARBONATE	COLOR STANDARD: PANTONE 7541 C	CUSTOMER DWG:	
MATERIAL: POLYCARBONATE			

ALL DIMENSIONS ARE IN **INCHES** UNLESS OTHERWISE SPECIFIED

TOLERANCES UNLESS SPECIFIED: .XX ± 0.03, .XXX ± 0.010

STAHLIN — A ROBROY ENCLOSURES™ BRAND

Robroy Enclosures
500 Maple Street
Belding, Michigan 48809
Phone: 616-794-0700
Fax: 616-749-3378

DRAWN BY	DATE	CUSTOMER	DRAWING
JWH	10/8/25		AH664

SCALE	DESCRIPTION	PART NUMBER
DO NOT SCALE	STANDARD ENCLOSURE	AH664