


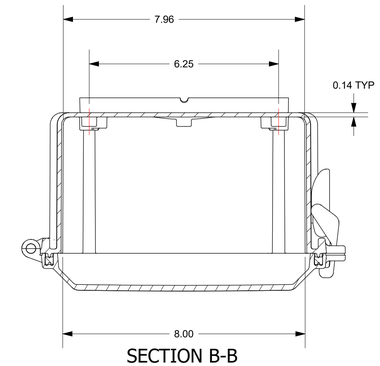



SECTION B-B

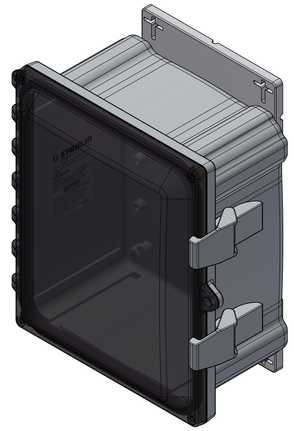


FOR REFERENCE ONLY
MOUNTING FLANGE SHOWN AS INSTALLED

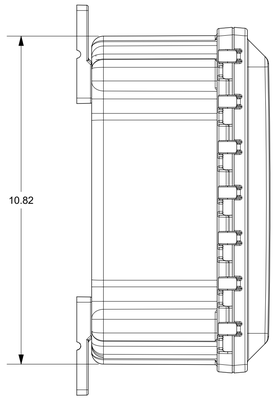


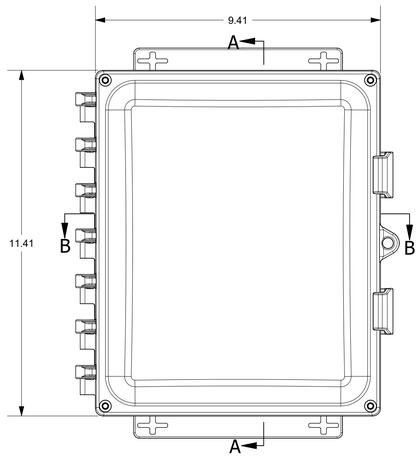


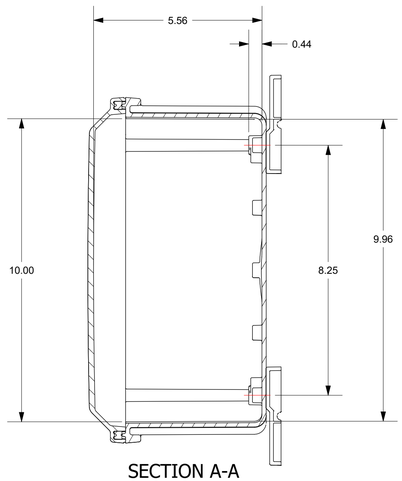

SECTION A-A

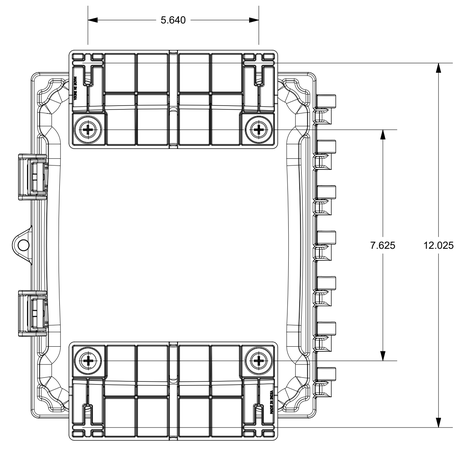

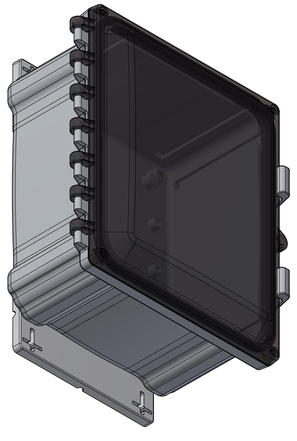

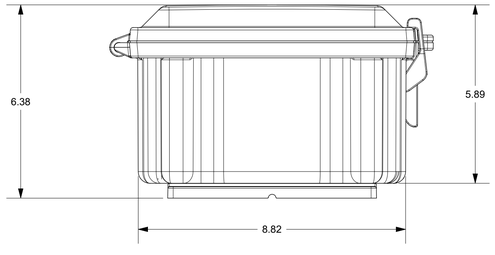

THE INFORMATION CONTAINED IN THIS DRAWING IS THE SOLE PROPERTY OF ROBROY INDUSTRIES. ANY REPRODUCTION IN PART OR WHOLE WITHOUT THE WRITTEN PERMISSION OF ROBROY INDUSTRIES IS PROHIBITED. ALL RIGHTS RESERVED UNDER THE COPYRIGHT LAWS. COPYRIGHT © 2024 ROBROY INDUSTRIES. ROBROY INDUSTRIES VALUES AND PROTECTS ITS INTELLECTUAL PROPERTY. FOR MORE INFORMATION VISIT www.robroy.com/patents

SPECIAL REQUIREMENTS

ASSEMBLY:

1. (1) ACCESSORY KIT (WPPCACCKITNOFT) SHALL BE PACKAGED LOOSELY INSIDE ENCLOSURE
   HARDWARE INCLUDED:
   -(4) #10-32 x 5/8 PAN HEAD PHILLIPS MACHINE SCREW (RMSC10/32X5/8SS)
   -(4) #10-32 x 3/8 PAN HEAD SCREW (RMSC10/32X3/8ZN)
   -(4) #10 WASHER (RMWAS10ZN)
   (1) MOUNTING FLANGE KIT (FEMFK8) SHALL BE PACKAGED LOOSELY INSIDE THE ENCLOSURE
   HARDWARE INCLUDED:
   -(4) #1/4-20 x 1/2 FLAT HEAD PHILLIPS MACHINE SCREW (RMSC1/4-20X.5FLPH)
   -(2) RMFLANGE8
   -(1) INSTALLATION INSTRUCTIONS
2. (1) STYROFOAM SHEET SHALL BE PLACED ON TOP OF COVER INSIDE CARTON

NEMA 250: TYPE: 1, 3R, 4, 4X, 6P, 12	IEC 60529: IP66, IP68	STANDARD P/N: AHF1084C	ALL DIMENSIONS ARE IN **INCHES** UNLESS OTHERWISE SPECIFIED
COLOR: GRAY POLYCARBONATE	COLOR STANDARD: PANTONE 7541 C	CUSTOMER DWG:	TOLERANCES UNLESS SPECIFIED .XX ± 0.03 .XXX ± 0.010
MATERIAL: POLYCARBONATE			


REVISION HISTORY


REV	DESCRIPTION	DATE	ENG
1	-	-	-
-	-	-	-
-	-	-	-
-	-	-	-
-	-	-	-


STAHLIN
A ROBROY ENCLOSURES™ BRAND

Robroy Enclosures
500 Maple Street
Belding, Michigan 48809
Phone: 616-794-0700
Fax: 616-749-3378

DRAWN BY: JWH	DATE: 11/19/24	CUSTOMER	DRAWING: AHF1084C
SCALE: DO NOT SCALE	DESCRIPTION: STANDARD ENCLOSURE		PART NUMBER: AHF1084C

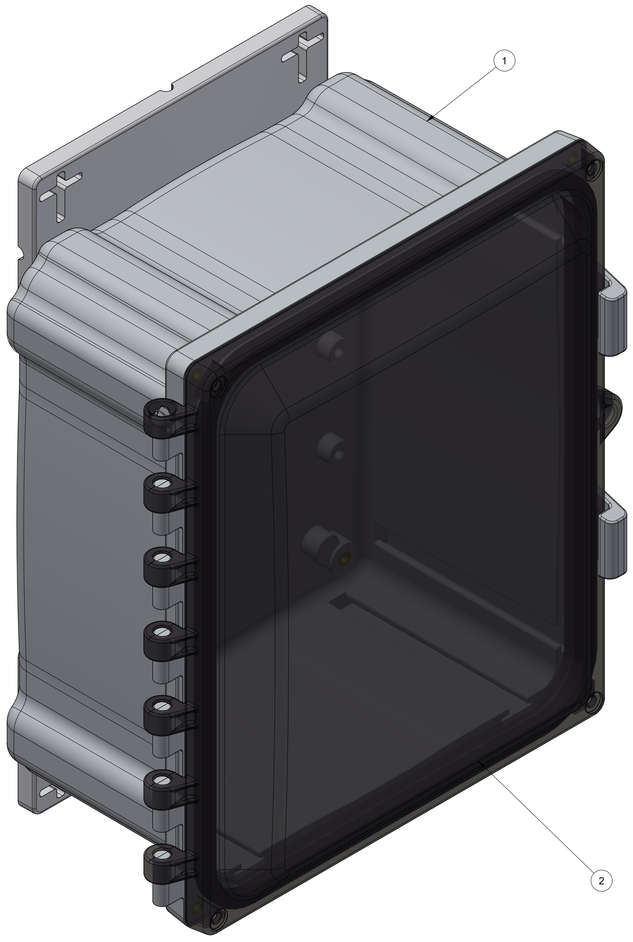

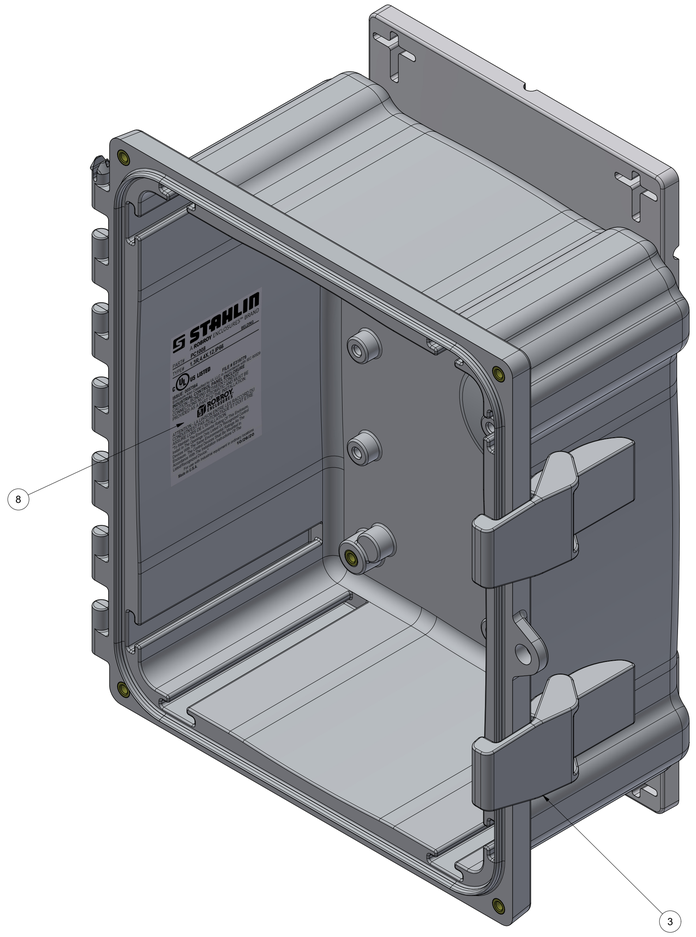

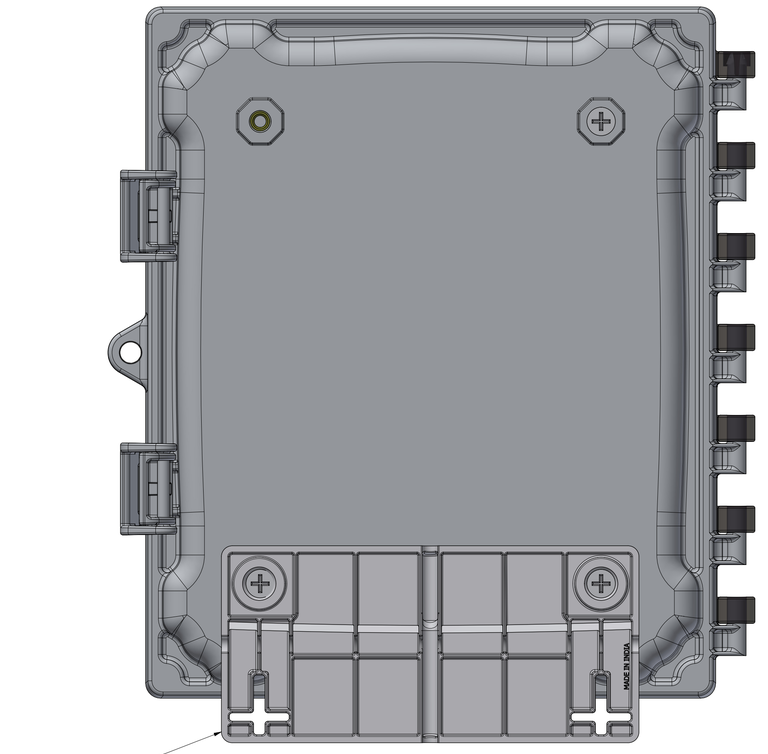

BACK SIDE

(1) MOUNTING FLANGE REMOVED FOR CLARITY
TORQUE SCREWS TO 10-14 IN.-LBS

PARTS LIST			
ITEM	QTY	PART NUMBER	DESCRIPTION
1	1	WPPC1084BOX	10X8X4 POLYCARBONATE BOX
2	1	WPPCC1084U	STANDARD COVER ASSEMBLY
3	2	RMAHLATCH-001	PC AH LATCH - GRAY
4	1	FEMFK8	POLYSTAR 8 IN MOUNTING FLANGE KIT
5	1	SHPCACCKITNOFT	POLYCARBONATE ACCESSORY NO FOOT KIT
6	1	RMINSTGBL	GROUNDING INSTRUCTION SHEET
7	1	RMLABBLANK4X3	100005 BLANK LABEL
8	1	RMLABBLANK3X2	100020 BLANK LABEL
9	1	RMCTN21025	CARDBOARD BOX FOR AHF1084C

THE INFORMATION CONTAINED IN THIS DRAWING IS THE SOLE PROPERTY OF ROBROY INDUSTRIES. ANY REPRODUCTION IN PART OR WHOLE WITHOUT THE WRITTEN PERMISSION OF ROBROY INDUSTRIES IS PROHIBITED. ALL RIGHTS RESERVED UNDER THE COPYRIGHT LAWS. COPYRIGHT © 2024 ROBROY INDUSTRIES. ROBROY INDUSTRIES VALUES AND PROTECTS ITS INTELLECTUAL PROPERTY. FOR MORE INFORMATION VISIT www.robroy.com/patents

SPECIAL REQUIREMENTS

ASSEMBLY:

1. (1) ACCESSORY KIT (WPPCACCKITNOFT) SHALL BE PACKAGED LOOSELY INSIDE ENCLOSURE
   HARDWARE INCLUDED:
   -(4) #10-32 x 5/8 PAN HEAD PHILLIPS MACHINE SCREW (RMSC10/32X5/8SS)
   -(4) #10-32 x 3/8 PAN HEAD SCREW (RMSC10/32X3/8ZN)
   -(4) #10 WASHER (RMWAS10ZN)
   (1) MOUNTING FLANGE KIT (FEMFK8) SHALL BE PACKAGED LOOSELY INSIDE THE ENCLOSURE
   HARDWARE INCLUDED:
   -(4) #1/4-20 x 1/2 FLAT HEAD PHILLIPS MACHINE SCREW (RMSC1/4-20X.5FLPH)
   -(2) RMFLANGE8
   -(1) INSTALLATION INSTRUCTIONS
2. (1) STYROFOAM SHEET SHALL BE PLACED ON TOP OF COVER INSIDE CARTON

NEMA 250, TYPE: 1, 3R, 4, 4X, 6P, 12	IEC 60529: IP66, IP68	STANDARD P/N: AHF1084C	
COLOR: GRAY POLYCARBONATE	COLOR STANDARD: PANTONE 7541 C	CUSTOMER DWG:	
MATERIAL: POLYCARBONATE			

ALL DIMENSIONS ARE IN **INCHES**
UNLESS OTHERWISE SPECIFIED

TOLERANCES	.XX	.XXX
UNLESS SPECIFIED	± 0.03	± 0.010

STAHLIN
A ROBROY ENCLOSURES™ BRAND

Robroy Enclosures
500 Maple Street
Belding, Michigan 48809
Phone: 616-794-0700
Fax: 616-749-3378

DRAWN BY	DATE	CUSTOMER	DRAWING
JWH	11/19/24		AHF1084C

SCALE	DESCRIPTION	PART NUMBER
DO NOT SCALE	STANDARD ENCLOSURE	AHF1084C