


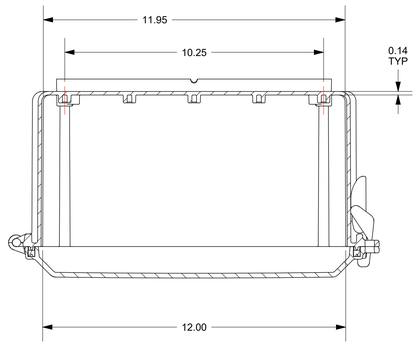



SECTION A-A

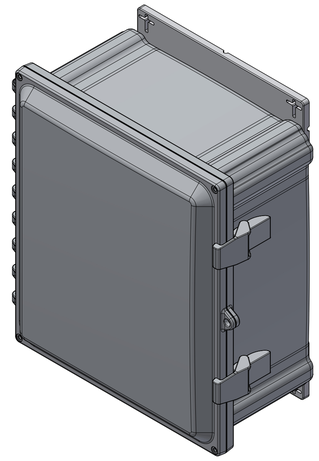


FOR REFERENCE ONLY
MOUNTING FLANGE SHOWN AS INSTALLED

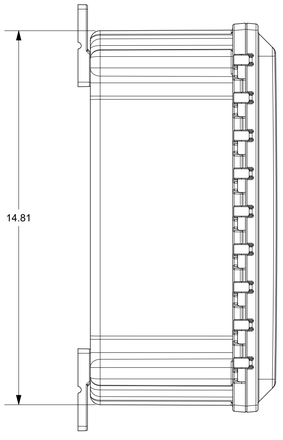


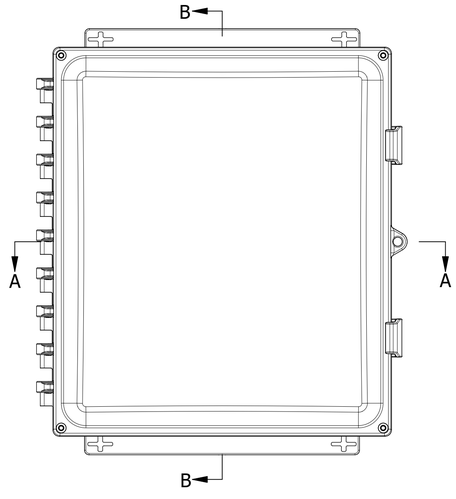


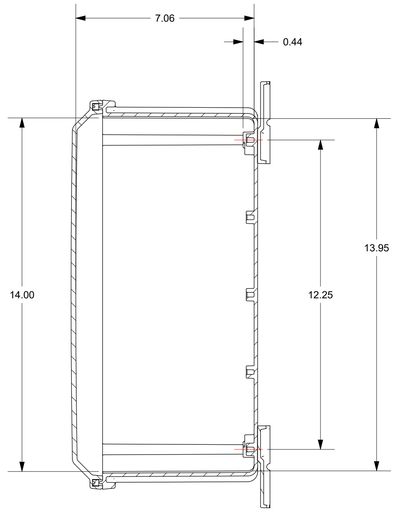

SECTION B-B

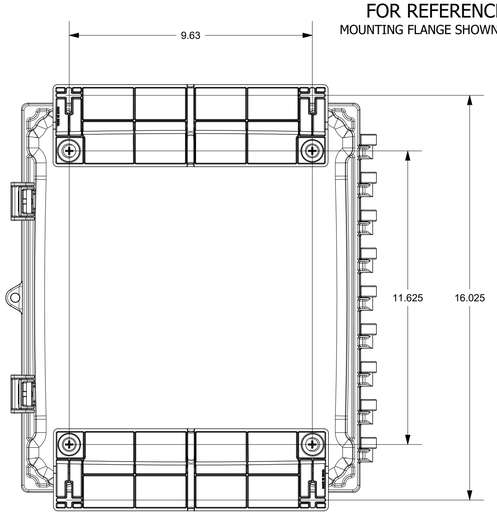

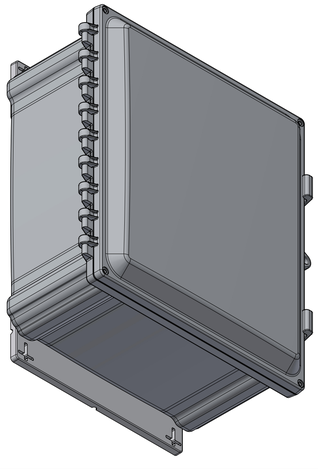

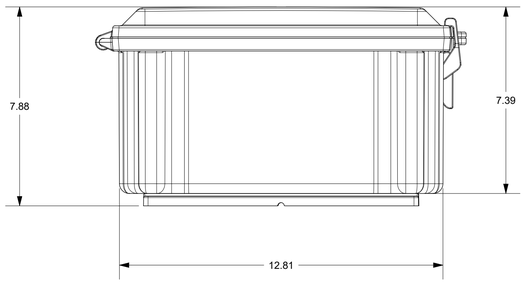

THE INFORMATION CONTAINED IN THIS DRAWING IS THE SOLE PROPERTY OF ROBROY INDUSTRIES, ANY REPRODUCTION IN PART OR WHOLE WITHOUT THE WRITTEN PERMISSION OF ROBROY INDUSTRIES IS PROHIBITED. ALL RIGHTS RESERVED UNDER THE COPYRIGHT LAWS. COPYRIGHT © 2024 ROBROY INDUSTRIES. ROBROY INDUSTRIES VALUES AND PROTECTS ITS INTELLECTUAL PROPERTY. FOR MORE INFORMATION VISIT www.robroy.com/patents

SPECIAL REQUIREMENTS

ASSEMBLY:

1. (1) ACCESSORY KIT (WPPCACCKITNOFT) SHALL BE PACKAGED LOOSELY INSIDE ENCLOSURE
   HARDWARE INCLUDED:
   -(4) #10-32 x 5/8 PAN HEAD PHILLIPS MACHINE SCREW (RMSC10/32X5/8SS)
   -(4) #10-32 x 3/8 PAN HEAD SCREW (RMSC10/32X3/8ZN)
   -(4) #10 WASHER (RMWAS10ZN)
   (1) MOUNTING FLANGE KIT (FEMFK12) SHALL BE PACKAGED LOOSELY INSIDE THE ENCLOSURE.
   HARDWARE INCLUDED:
   -(4) #1/4-20 x 1/2 FLAT HEAD PHILLIPS MACHINE SCREW (RMSC1/4-20X.5FLPH)
   -(2) RMFLANGE12
   -(1) INSTALLATION INSTRUCTIONS
2. (1) STYROFOAM SHEET SHALL BE PLACED ON TOP OF COVER INSIDE CARTON

NEMA 250: TYPE: 1, 3R, 4, 4X, 6P, 12,	IEC 60529: IP66, IP68	STANDARD P/N: PCF1412	
COLOR: GRAY POLYCARBONATE	COLOR STANDARD: PANTONE 7541 C	CUSTOMER DWG:	
MATERIAL: POLYCARBONATE			

REVISION HISTORY

REV	DESCRIPTION	DATE	ENG
-	-	-	-
-	-	-	-
-	-	-	-
-	-	-	-
-	-	-	-

ALL DIMENSIONS ARE IN **INCHES** UNLESS OTHERWISE SPECIFIED


TOLERANCES UNLESS SPECIFIED	.XX ± 0.03	.XXX ± 0.010


STAHLIN — A ROBROY ENCLOSURES™ BRAND


Robroy Enclosures
500 Maple Street
Belding, Michigan 48809
Phone: 616-794-0700
Fax: 616-749-3378

DRAWN BY	DATE	CUSTOMER	DRAWING
JWH	11/20/24	AHF14126	AHF14126

SCALE	DESCRIPTION	PART NUMBER
DO NOT SCALE	STANDARD ENCLOSURE	AHF14126

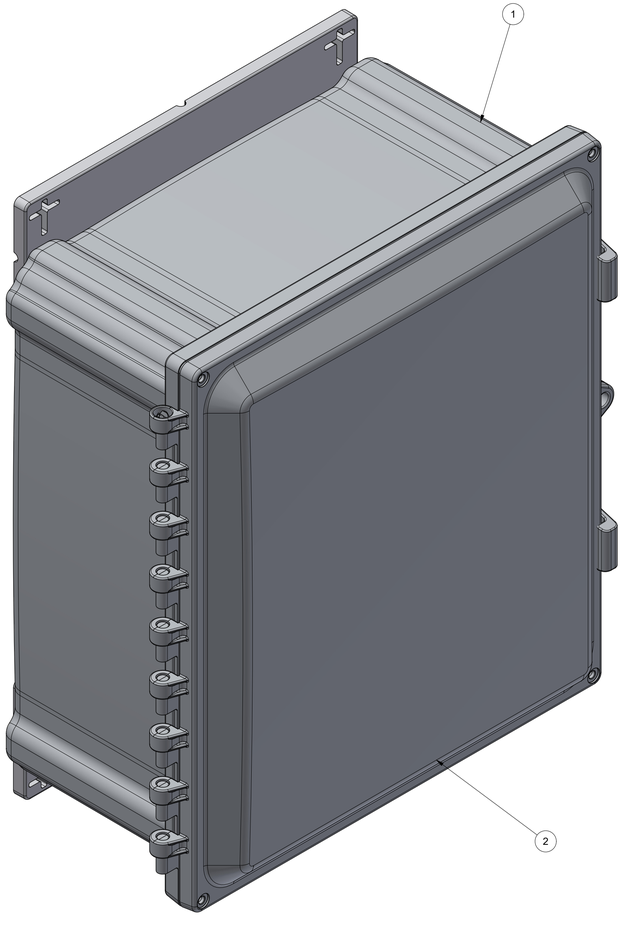

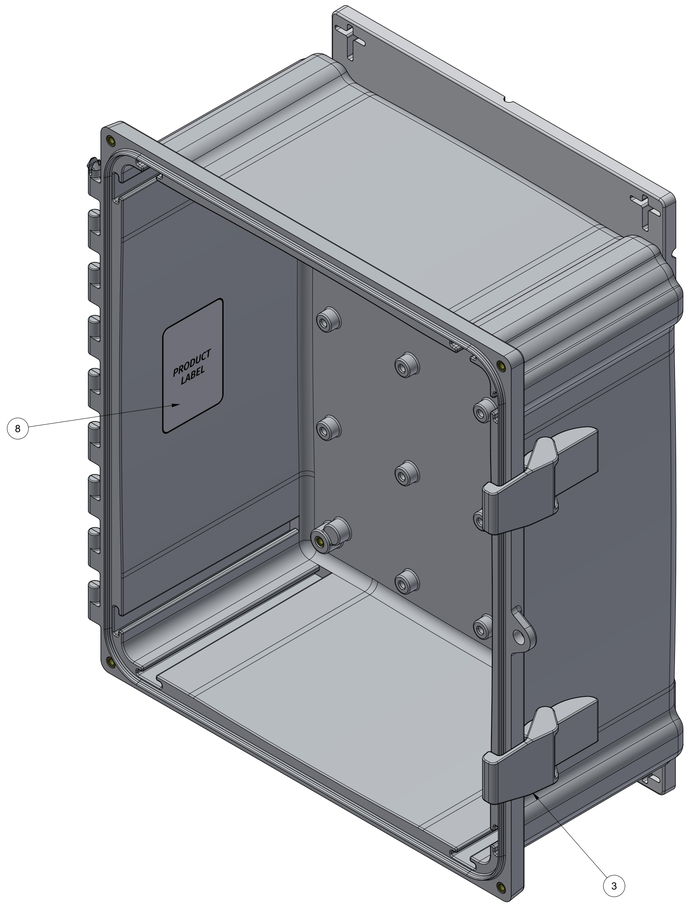

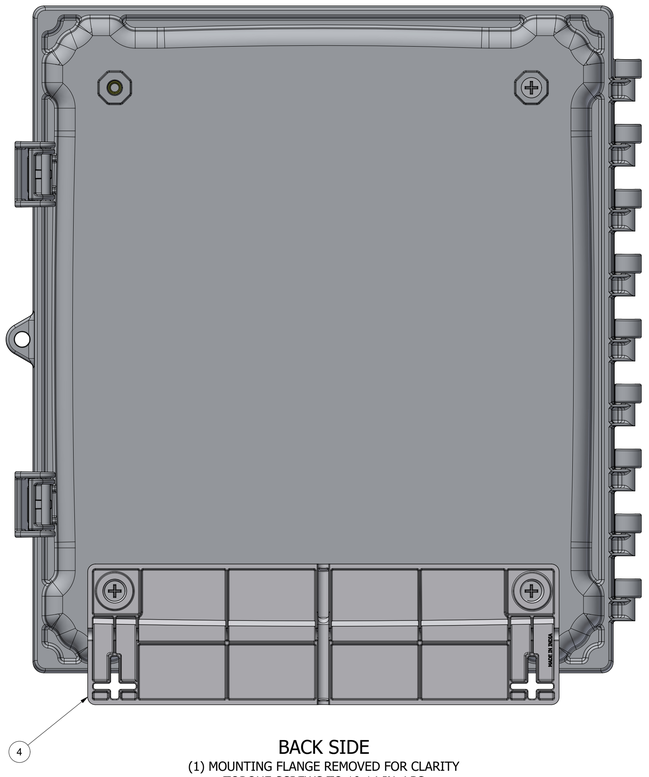

BACK SIDE

(1) MOUNTING FLANGE REMOVED FOR CLARITY
TORQUE SCREWS TO 10-14 IN.-LBS

PARTS LIST			
ITEM	QTY	PART NUMBER	DESCRIPTION
1	1	WPPC14126BOX	14X12X6 POLYCARBONATE BOX
2	1	WPPC14126U	STANDARD COVER ASSEMBLY
3	2	RMAHLATCH-001	PC AH LATCH - GRAY
4	1	FEMFK12	POLYSTAR 12 IN MOUNTING FLANGE KIT
5	1	SHPCACCKITNOFT	POLYCARBONATE ACCESSORY NO FOOT KIT
6	1	RMINSTGBL	GROUNDING INSTRUCTION SHEET
7	1	RMLABBLANK4X3	100005 BLANK LABEL
8	1	RMLABBLANK3X2	100020 BLANK LABEL
9	1	RMCTN21027	CARDBOARD BOX FOR AHF14126

THE INFORMATION CONTAINED IN THIS DRAWING IS THE SOLE PROPERTY OF ROBROY INDUSTRIES. ANY REPRODUCTION IN PART OR WHOLE WITHOUT THE WRITTEN PERMISSION OF ROBROY INDUSTRIES IS PROHIBITED. ALL RIGHTS RESERVED UNDER THE COPYRIGHT LAWS.
COPYRIGHT © 2024 ROBROY INDUSTRIES, ROBROY INDUSTRIES VALUES AND PROTECTS ITS INTELLECTUAL PROPERTY. FOR MORE INFORMATION VISIT www.robroy.com/patents

SPECIAL REQUIREMENTS

ASSEMBLY

1. (1) ACCESSORY KIT (WPPCACCKITNOFT) SHALL BE PACKAGED LOOSELY INSIDE ENCLOSURE
   HARDWARE INCLUDED:
   -(4) #10-32 x 5/8 PAN HEAD PHILLIPS MACHINE SCREW (RMSC10/32X5/8SS)
   -(4) #10-32 x 3/8 PAN HEAD SCREW (RMSC10/32X3/8ZN)
   -(4) #10 WASHER (RMWAS10ZN)
   (1) MOUNTING FLANGE KIT (FEMFK12) SHALL BE PACKAGED LOOSELY INSIDE THE ENCLOSURE.
   HARDWARE INCLUDED:
   -(4) #1/4-20 x 1/2 FLAT HEAD PHILLIPS MACHINE SCREW (RMSC1/4-20X.5FLPH)
   -(2) RMFLANGE12
   -(1) INSTALLATION INSTRUCTIONS
2. (1) STYROFOAM SHEET SHALL BE PLACED ON TOP OF COVER INSIDE CARTON

NEMA 250: TYPE: 1, 3R, 4, 4X, 6P, 12,	IEC 60529: IP66, IP68	STANDARD P/N: PCF1412	
COLOR: GRAY POLYCARBONATE	COLOR STANDARD: PANTONE 7541 C	CUSTOMER DWG:	
MATERIAL: POLYCARBONATE			

ALL DIMENSIONS ARE IN **INCHES**
UNLESS OTHERWISE SPECIFIED

TOLERANCES	.XX	.XXX
UNLESS SPECIFIED	± 0.03	± 0.010

STAHLIN
A ROBROY ENCLOSURES™ BRAND

Robroy Enclosures
500 Maple Street
Belding, Michigan 48809
Phone: 616-794-0700
Fax: 616-749-3378

DRAWN BY	DATE	CUSTOMER	DRAWING
JWH	11/20/24	AHF14126	AHF14126

SCALE	DESCRIPTION	PART NUMBER
DO NOT SCALE	STANDARD ENCLOSURE	AHF14126