


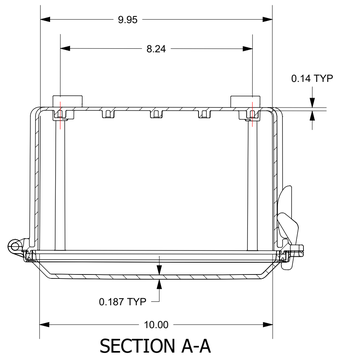




SECTION A-A

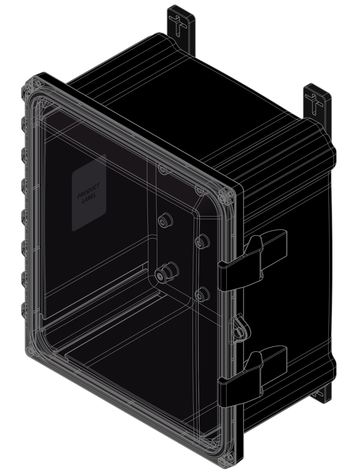


FOR REFERENCE ONLY
MOUNTING FEET SHOWN AS INSTALLED

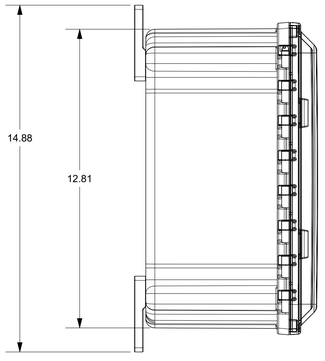


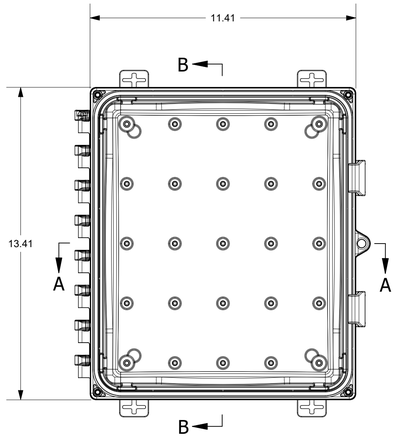


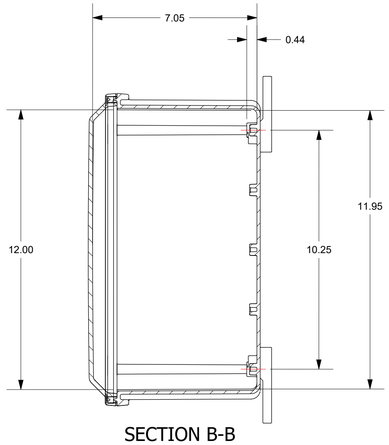

SECTION B-B

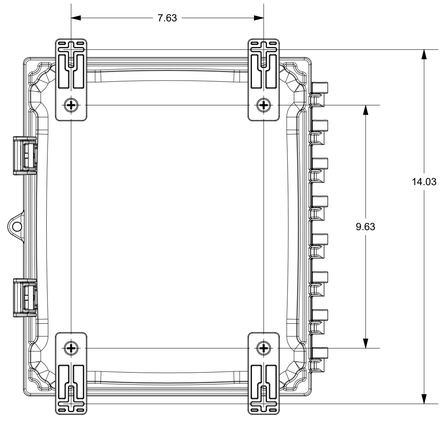

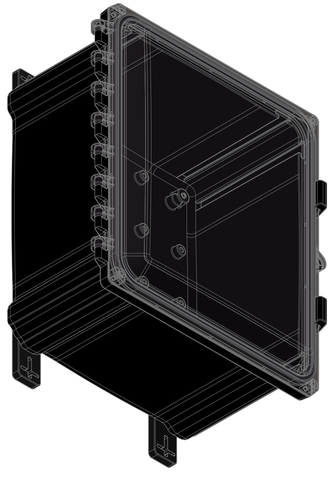

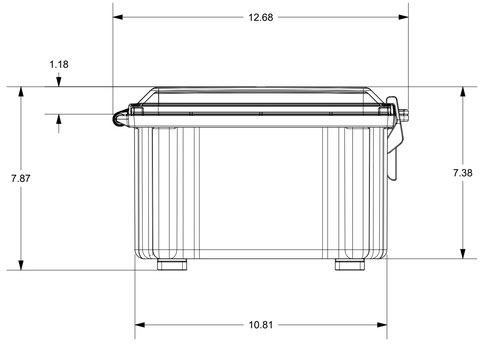
THE INFORMATION CONTAINED IN THIS DRAWING IS THE SOLE PROPERTY OF ROBROY INDUSTRIES. ANY REPRODUCTION IN PART OR WHOLE WITHOUT THE WRITTEN PERMISSION OF ROBROY INDUSTRIES IS PROHIBITED. ALL RIGHTS RESERVED UNDER THE COPYRIGHT LAWS. COPYRIGHT © ROBROY INDUSTRIES. ROBROY INDUSTRIES VALUES AND PROTECTS ITS INTELLECTUAL PROPERTY. FOR MORE INFORMATION VISIT www.robroy.com/patents

**SPECIAL REQUIREMENTS**
**ASSEMBLY:**
1. (1) ACCESSORY KIT (**WPPCACCKITR03**) SHALL BE PACKAGED LOOSELY INSIDE ENCLOSURE

| | | | |
|---|---|---|---|
| NEMA 250 TYPE: 1, 3R, 4, 4X, 6P, 12 | IEC 60529: IP66, IP68 | STANDARD P/N: BK-AH12106C | |
| COLOR: BLACK POLYCARBONATE | COLOR STANDARD: N/A | CUSTOMER DWG: | |
| MATERIAL: POLYCARBONATE | | | |

ALL DIMENSIONS ARE IN **INCHES** UNLESS OTHERWISE SPECIFIED

TOLERANCES UNLESS SPECIFIED: .XX ± 0.03, .XXX ± 0.010


REVISION HISTORY


| REV | DESCRIPTION | DATE | ENG |
|---|---|---|---|
| 1 | - | - | - |


STAHLIN — A ROBROY ENCLOSURES™ BRAND

*Robroy Enclosures*
*500 Maple Street*
*Belding, Michigan 48809*
*Phone: 616-794-0700*
*Fax: 616-749-3378*

| | | | |
|---|---|---|---|
| DRAWN BY: JWH | DATE: 12/18/25 | CUSTOMER | DRAWING: BK-AH12106C |
| SCALE: DO NOT SCALE | DESCRIPTION: STANDARD ENCLOSURE | | PART NUMBER: BK-AH12106C |

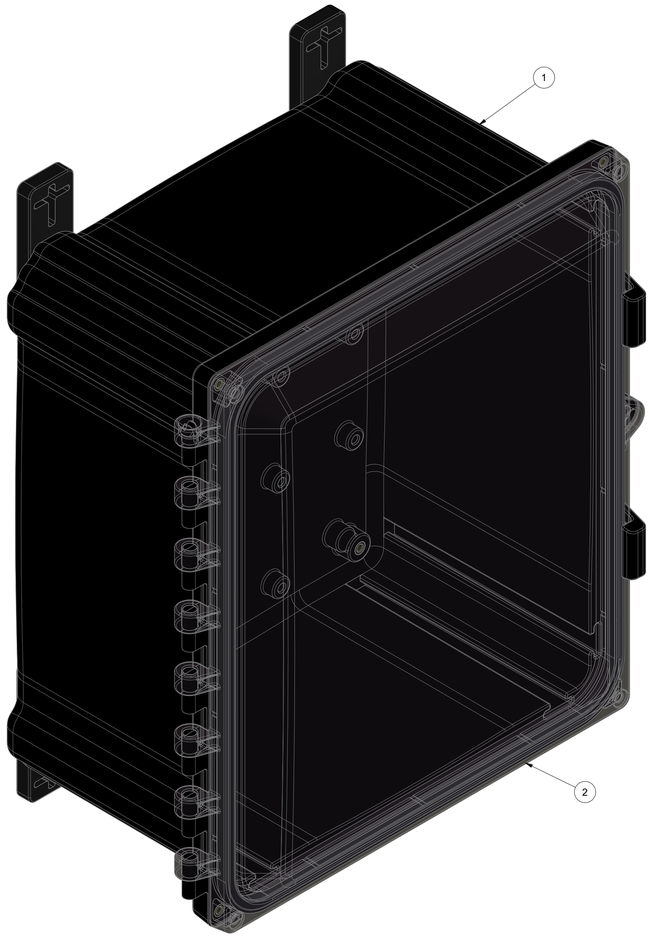

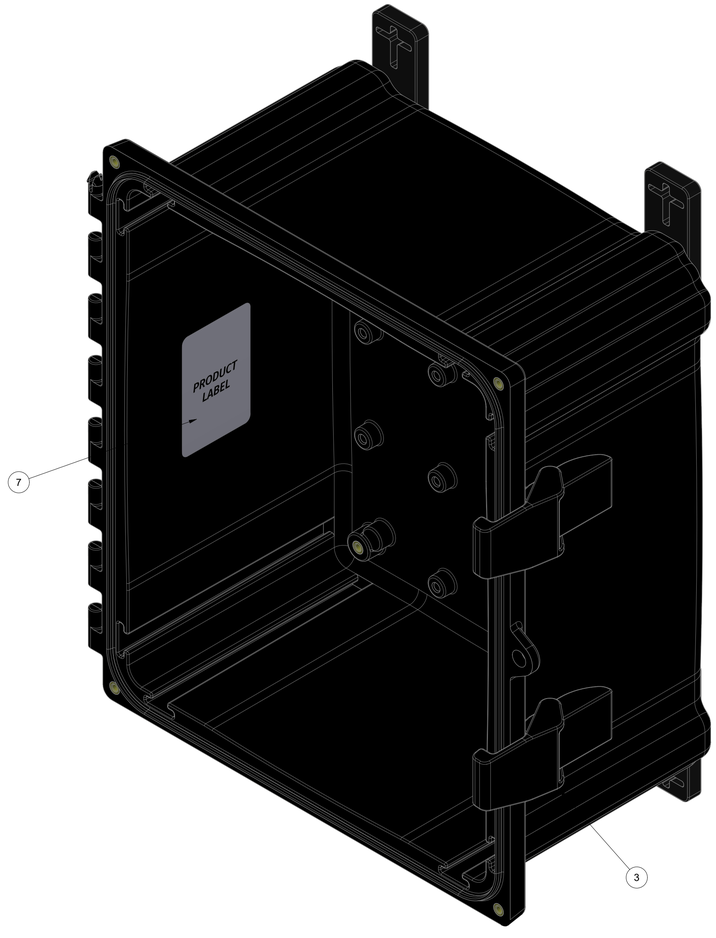
BACK SIDE

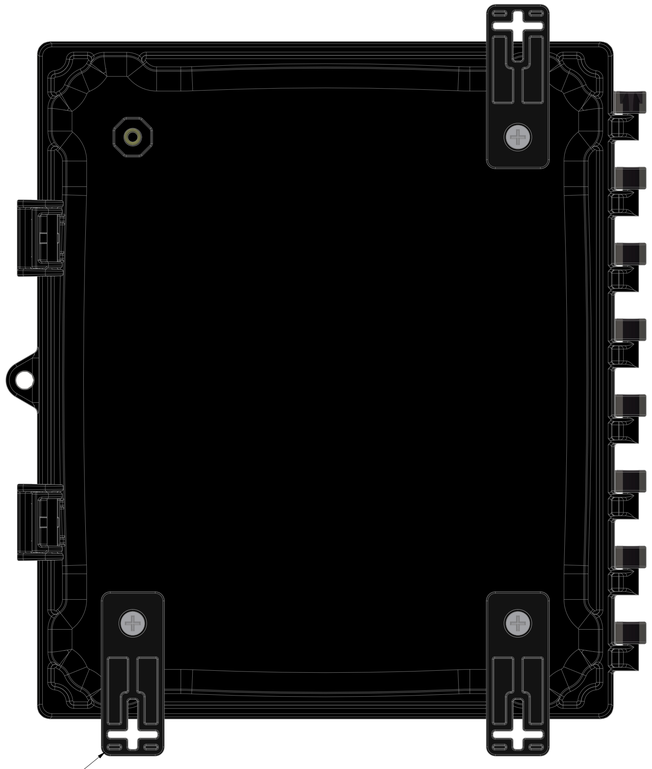(1) MOUNTING FOOT REMOVED FOR CLARITY
TORQUE SCREWS TO 10-14 IN.-LBS.

| PARTS LIST | | | |
|---|---|---|---|
| ITEM | QTY | PART NUMBER | DESCRIPTION |
| 1 | 1 | WPPC12106BOXR03 | 12X10X6 POLYCARBONATE BOX - BLACK |
| 2 | 1 | WPPCC12106U | 12X10 GASKETED POLYCARBONATE COVER - SMOKED CLEAR |
| 3 | 2 | RMAHLATCH-201 | PC AH LATCH - BLACK |
| 4 | 1 | WPPCACCKITR03 | POLYCARBONATE ACCESSORY KIT - BLACK |
| 5 | 1 | RMINSTGBL | GROUNDING INSTRUCTION SHEET |
| 6 | 1 | RMLABBLANK4X3 | 100005 BLANK LABEL |
| 7 | 1 | RMLABBLANK3x2 | 100020 BLANK LABEL |
| 8 | 1 | RMCTN21023 | CARDBOARD BOX FOR AH12106 |

THE INFORMATION CONTAINED IN THIS DRAWING IS THE SOLE PROPERTY OF ROBROY INDUSTRIES. ANY REPRODUCTION IN PART OR WHOLE WITHOUT THE WRITTEN PERMISSION OF ROBROY INDUSTRIES IS PROHIBITED. ALL RIGHTS RESERVED UNDER THE COPYRIGHT LAWS. COPYRIGHT © ROBROY INDUSTRIES. ROBROY INDUSTRIES VALUES AND PROTECTS ITS INTELLECTUAL PROPERTY. FOR MORE INFORMATION VISIT www.robroy.com/patents

**SPECIAL REQUIREMENTS**

| | | |
|---|---|---|
| NEMA 250 TYPE: 1, 3R, 4, 4X, 6P, 12 | IEC 60529: IP66, IP68 | STANDARD P/N: BK-AH12106C |
| COLOR: BLACK POLYCARBONATE | COLOR STANDARD: N/A | CUSTOMER DWG: |
| MATERIAL: POLYCARBONATE | | |

ALL DIMENSIONS ARE IN **INCHES** UNLESS OTHERWISE SPECIFIED

TOLERANCES UNLESS SPECIFIED: .XX ± 0.03, .XXX ± 0.010

STAHLIN
A ROBROY ENCLOSURES™ BRAND

*Robroy Enclosures*
*500 Maple Street*
*Belding, Michigan 48809*
*Phone: 616-794-0700*
*Fax: 616-749-3378*

| DRAWN BY | DATE | CUSTOMER | DRAWING |
|---|---|---|---|
| JWH | 12/18/25 | | BK-AH12106C |

| SCALE | DESCRIPTION | PART NUMBER |
|---|---|---|
| DO NOT SCALE | STANDARD ENCLOSURE | BK-AH12106C |