


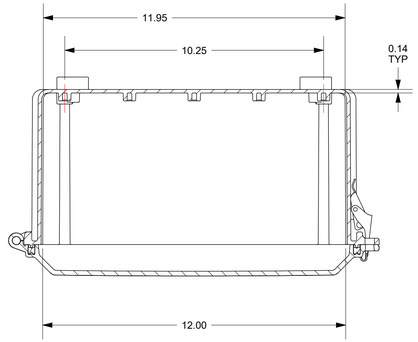



SECTION A-A

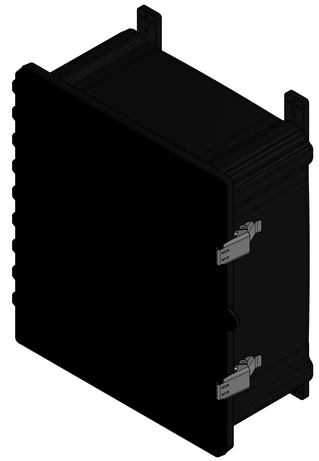


FOR REFERENCE ONLY
MOUNTING FEET SHOWN AS INSTALLED

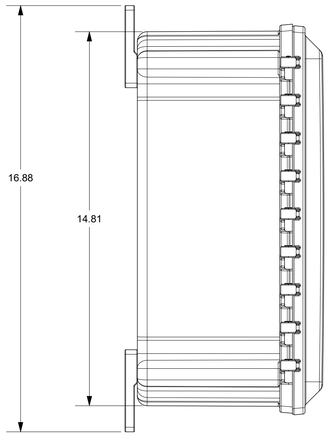

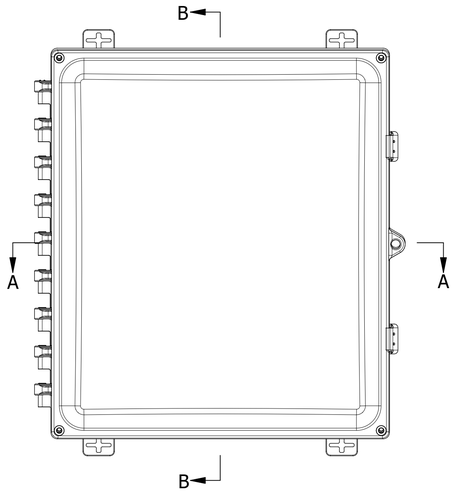


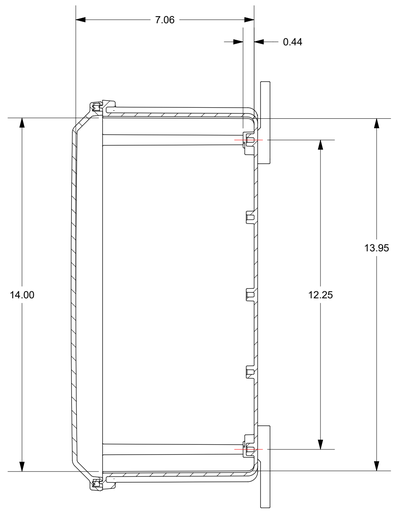

SECTION B-B

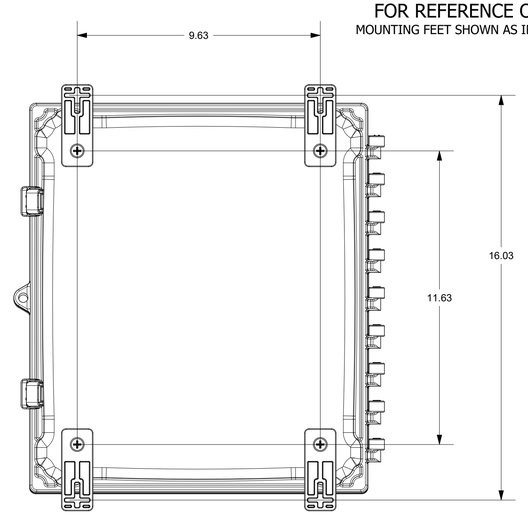



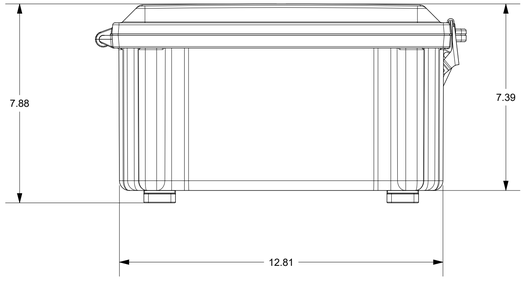

THE INFORMATION CONTAINED IN THIS DRAWING IS THE SOLE PROPERTY OF ROBROY INDUSTRIES. ANY REPRODUCTION IN PART OR WHOLE WITHOUT THE WRITTEN PERMISSION OF ROBROY INDUSTRIES IS PROHIBITED. ALL RIGHTS RESERVED UNDER THE COPYRIGHT LAWS.
COPYRIGHT © 2024 ROBROY INDUSTRIES, ROBROY INDUSTRIES VALUES AND PROTECTS ITS INTELLECTUAL PROPERTY. FOR MORE INFORMATION VISIT www.robroy.com/patents

SPECIAL REQUIREMENTS

ASSEMBLY:

1. (1) ACCESSORY KIT (WPPCACCKITR03) SHALL BE PACKAGED LOOSELY INSIDE ENCLOSURE
   HARDWARE INCLUDED:
   -(4) #1/4-20 x 1/2 FLAT HEAD PHILLIPS MACHINE SCREW (RMSC1/4-20X.5FLPH)
   -(4) #10-32 x 5/8 PAN HEAD PHILLIPS MACHINE SCREW (RMSC10/32X5/8SS)
   -(4) #10-32 x 3/8 PAN HEAD SCREW (RMSC10/32X3/8ZN)
   -(4) #10 WASHER (RMWAS10ZN).
2. (1) STYROFOAM SHEET SHALL BE PLACED ON TOP OF COVER INSIDE CARTON

NEMA 250: TYPE: 1, 3R, 4, 4X, 12	IEC 60529: IP66	STANDARD P/N: BK-AH14126SS	
COLOR: GLACIER GRAY (WPRID5013)	COLOR STANDARD: PANTONE 428 C	CUSTOMER DWG:	
MATERIAL: POLYCARBONATE			

REVISION HISTORY

REV	DESCRIPTION	DATE	ENG
-	-	-	-

ALL DIMENSIONS ARE IN **INCHES** UNLESS OTHERWISE SPECIFIED

TOLERANCES UNLESS SPECIFIED: .XX ± 0.03, .XXX ± 0.010


STAHLIN — A ROBROY ENCLOSURES™ BRAND


Robroy Enclosures
500 Maple Street
Belding, Michigan 48809
Phone: 616-794-0700
Fax: 616-749-3378

DRAWN BY	DATE	CUSTOMER	DRAWING
BH	12/27/24		BK-AH14126SS

SCALE	DESCRIPTION	PART NUMBER
DO NOT SCALE	STANDARD ENCLOSURE	BK-AH14126SS



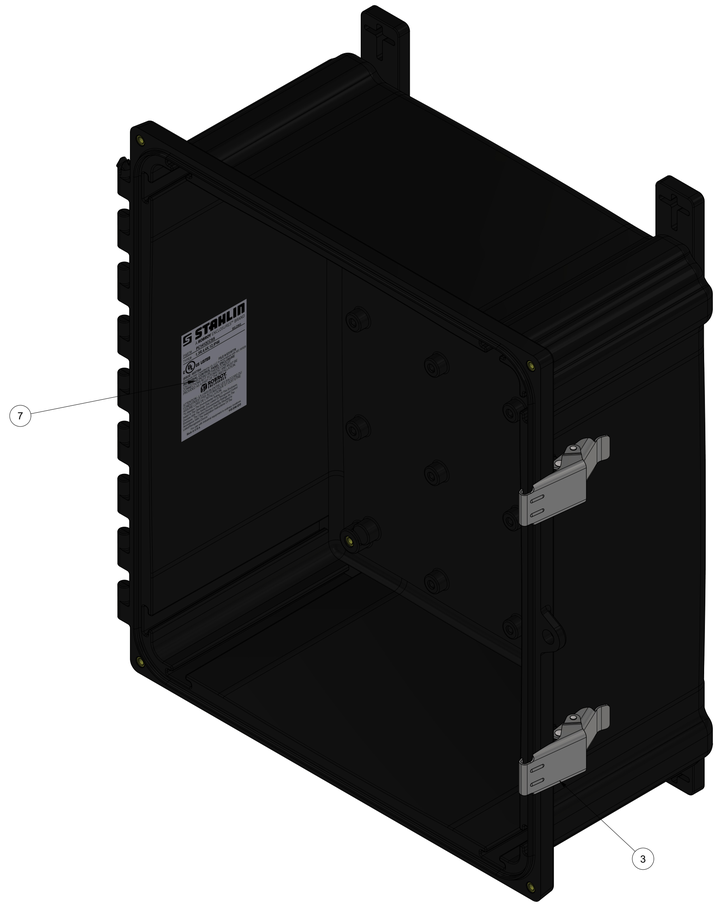

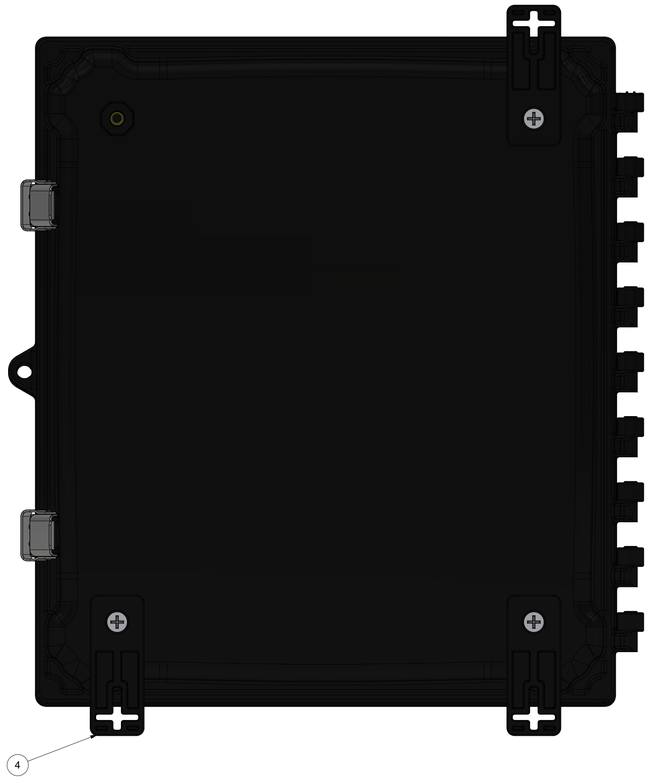

BACK SIDE

(1) MOUNTING FOOT REMOVED FOR CLARITY
TORQUE SCREWS TO 10-14 IN.-LBS.

PARTS LIST			
ITEM	QTY	PART NUMBER	DESCRIPTION
1	1	WPPC14126BOXR03	14X12X6 POLYCARBONATE BOX - BLACK
2	1	WPPC14126UR03	GASKET BLACK WPPC14126CVR
3	2	RMLATPCMETAL	316 SS PC LATCH
4	1	WPPCACCKITR03	POLYCARBONATE ACCESSORY KIT - BLACK
5	1	RMINSTGBL	GROUNDING INSTRUCTION SHEET
6	1	RMLABBLANK4X3	100005 BLANK LABEL
7	1	RMLABBLANK3X2	100020 BLANK LABEL
8	1	RMCTN21027	CARDBOARD BOX FOR BK-AH14126SS

THE INFORMATION CONTAINED IN THIS DRAWING IS THE SOLE PROPERTY OF ROBROY INDUSTRIES. ANY REPRODUCTION IN PART OR WHOLE WITHOUT THE WRITTEN PERMISSION OF ROBROY INDUSTRIES IS PROHIBITED. ALL RIGHTS RESERVED UNDER THE COPYRIGHT LAWS. COPYRIGHT © 2024 ROBROY INDUSTRIES. ROBROY INDUSTRIES VALUES AND PROTECTS ITS INTELLECTUAL PROPERTY. FOR MORE INFORMATION VISIT www.robroy.com/patents

SPECIAL REQUIREMENTS

NEMA 250 TYPE: 1, 3R, 4, 4X, 12	IEC 60529: IP66	STANDARD P/N: BK-AH14126SS	
COLOR: GLACIER GRAY (WPRID5013)	COLOR STANDARD: PANTONE 428 C	CUSTOMER DWG:	
MATERIAL: POLYCARBONATE			

ALL DIMENSIONS ARE IN **INCHES**
UNLESS OTHERWISE SPECIFIED

TOLERANCES	.XX	.XXX
UNLESS SPECIFIED	± 0.03	± 0.010

STAHLIN
A ROBROY ENCLOSURES™ BRAND

Robroy Enclosures
500 Maple Street
Belding, Michigan 48809
Phone: 616-794-0700
Fax: 616-749-3378

DRAWN BY	DATE	CUSTOMER	DRAWING
BH	12/27/24		BK-AH14126SS

SCALE	DESCRIPTION	PART NUMBER
DO NOT SCALE	STANDARD ENCLOSURE	BK-AH14126SS