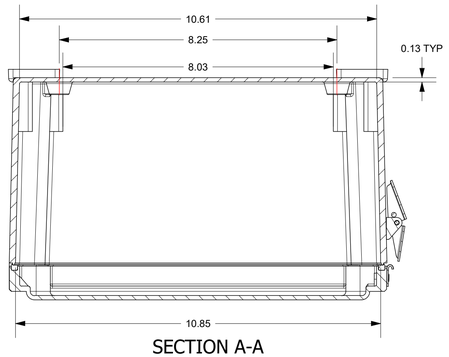

SECTION A-A

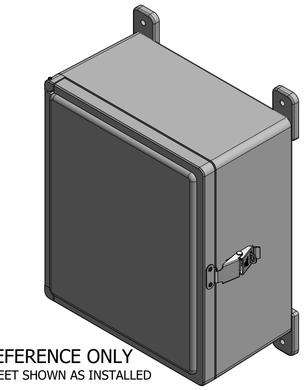

FOR REFERENCE ONLY
MOUNTING FEET SHOWN AS INSTALLED

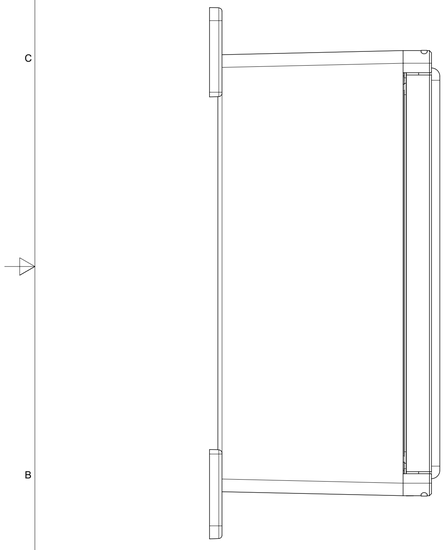

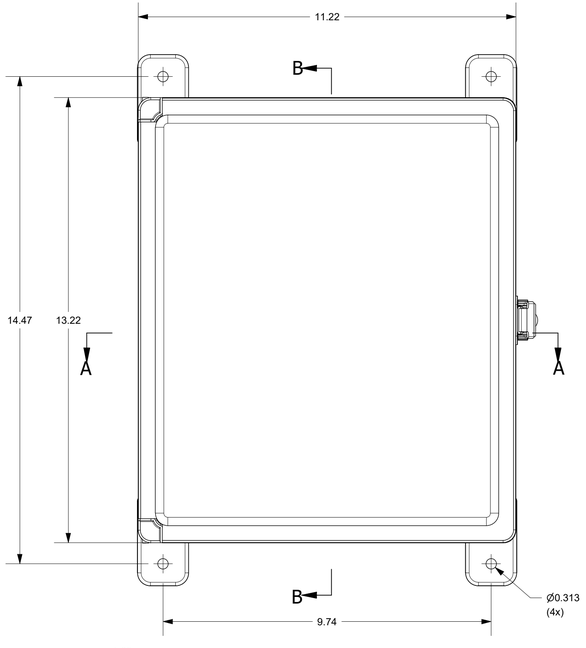

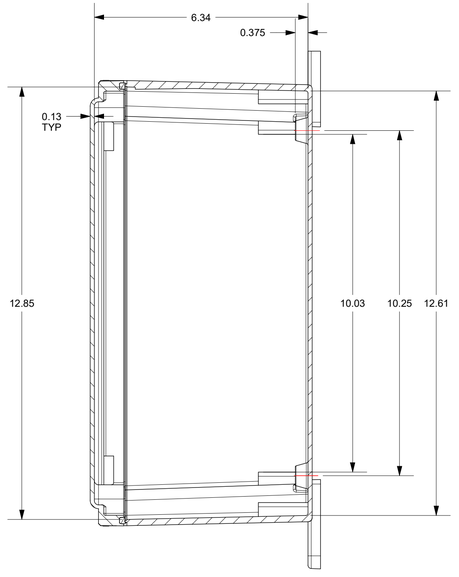

SECTION B-B

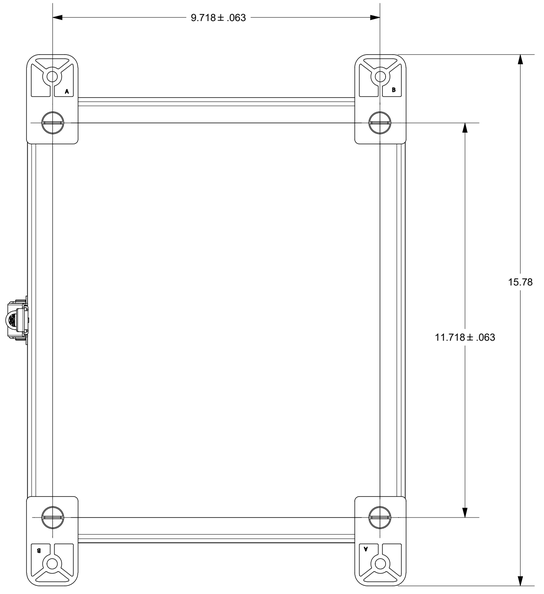

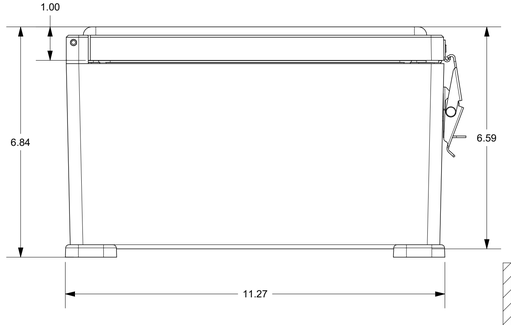

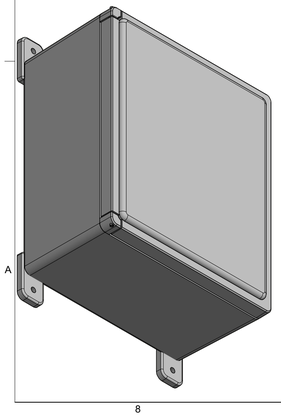

THIS DRAWING IS THE SOLE AND EXCLUSIVE PROPERTY OF ROBROY ENCLOSURES. NO PART OF THIS DRAWING MAY BE REPRODUCED, DISTRIBUTED, OR PUBLICALLY DISPLAYED IN ANY FORM OR BY ANY MEANS WITHOUT THE EXPRESS WRITTEN PERMISSION OF ROBROY ENCLOSURES. ALL RIGHTS RESERVED UNDER THE COPYRIGHT LAWS.
COPYRIGHT © 2018 ROBROY ENCLOSURES

SPECIAL REQUIREMENTS

ASSEMBLY:
1. MOUNTING FEET SHOWN AS INSTALLED - FOR REFERENCE ONLY
   -SOLD SEPARATELY.
   -CLASSIC SERIES MOUNTING FOOT KIT (FECLMTGFTKIT)
   -INCLUDES (4) 5/16-18 x 1/2 FLAT HEAD SLOTTED SCREWS (RMSC5/16-18X1/2FL)
2. (1) CLASSIC SERIES SCREW PACK (WP4PKBP) SHALL BE PACKAGED LOOSELY INSIDE ENCLOSURE
   HARDWARE INCLUDED:
   -(4) #10-32 x 3/8 PAN HEAD SCREW (RMSC10/32X3/8ZN)
   -(4) #10 WASHER (RMWAS10ZN)

NEMA 250: TYPE 1, 3, 3S, 3R, 4X, 12	STANDARD P/N: CL1311HPL
IEC 60529: N/A	
COLOR: GLACIER GRAY (WPR3013)	CUSTOMER DWG:
COLOR STANDARD: PANTONE 428 C	

MATERIAL: FIBERGLASS REINFORCED POLYESTER (FRP)

REVISION HISTORY

REV	DESCRIPTION	DATE	ENG
-	UPDATED TOLERANCE FOR MOUNTING FOOT LOCATION	12/8/20	BH
-	-	-	-
-	-	-	-
-	-	-	-
-	-	-	-

ALL DIMENSIONS ARE IN INCHES UNLESS OTHERWISE SPECIFIED

TOLERANCES UNLESS SPECIFIED	.XX	.XXX
	± 0.03	± 0.010

STAHLIN | A ROBROY ENCLOSURES™ BRAND

Robroy Enclosures
500 Maple Street
Belding, Michigan 48809
Phone: 616-794-0700
Fax: 616-749-3378

DRAWN BY	DATE	CUSTOMER	DWG
ARB	10/24/18		CL1311HPL
SCALE		DESCRIPTION	PART NUMBER
DO NOT SCALE		STANDARD ENCLOSURE	FECL1311HPL